ADDIS ADDITION

Being parts of the SE^4 and the NE^4 Sec. 11 Tp. 19 R 11.
LYON CO. KANSAS

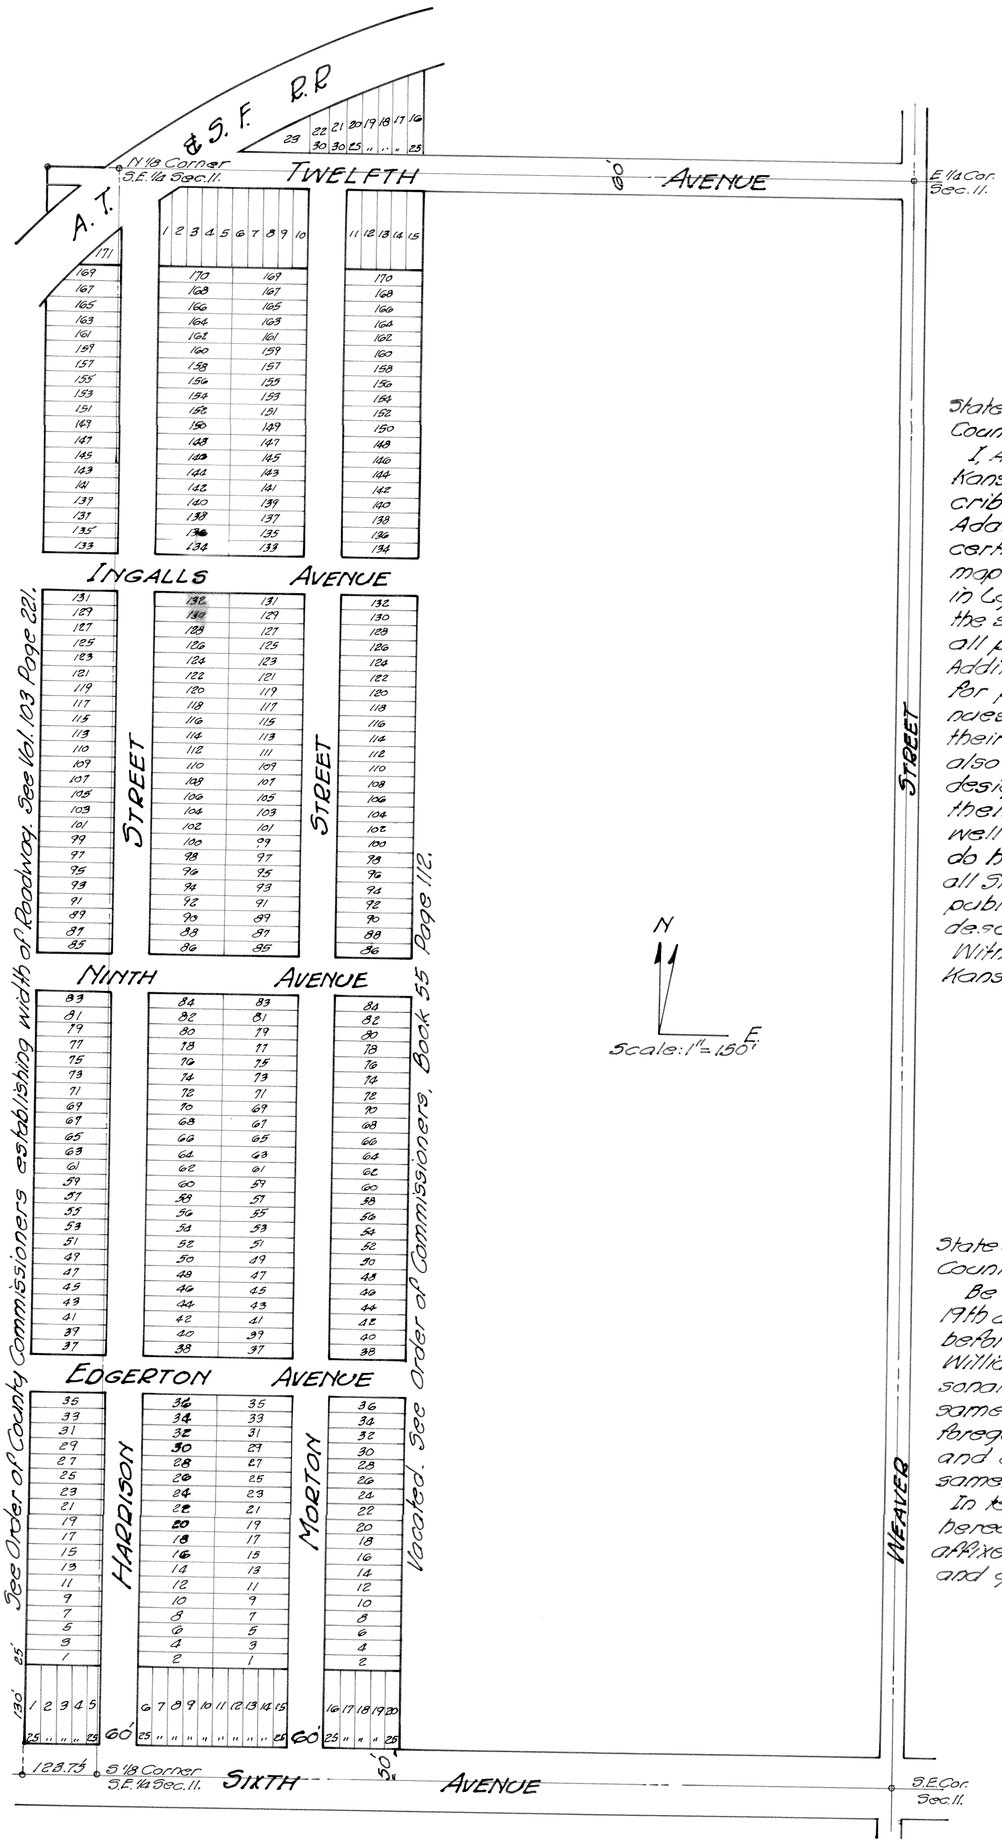

State of Kansas ss
County of Lyon

I, Anna M. Addis, of Lyon County Kansas, owner of the above described premises, and William Addis, my husband do hereby certify that the above is a correct map or plat of the Addis Addition in Lyon County Kansas; and that the same sets forth and describes all parcels of ground within such Addition reserved and set apart for public purposes, streets, avenues and other public uses, by their bounds and dimensions; also all Lots and Parcels of ground designed and intended for sale by their bounds and dimensions as well as by their numbers; and we do hereby set aside and convey all Streets, Avenues and other public grounds herein and above described to public use forever.

Witness our hands at Emporia, Kansas, this 19th day of March A.D. 1889.

Anna M. Addis
William Addis

State of Kansas ss
County of Jackson

Be it remembered that on the 19th day of March A.D. 1889 came before me Anna M. Addis and William Addis, her husband, personally known to me to be the same persons who executed the foregoing instrument in writing and duly acknowledged the same.

In testimony whereof I have hereunto set my hand and affixed my Notarial Seal the day and year last above written.

Wm. J. Yates
Notary Public
Jackson Co. Mo.
Comm. Expires August 9th, 1892.

Filed for Record March 22nd, 1889 at 5:30 P.M.
Eliza Moore, Register of Deeds
By W.E. Bray, Deputy.

Redrawn from Old Plat
January 30, 1959
L.M. Gould Draftsman.