PLAT OF
ALLEN
LYON COUNTY, KANS.

Being a part of the SW 1/4 of Sec. 14 and a part of the SE 1/4 of Sec. 15.

Oct. 8th, 1886. Tp 16 R 11 Scale: 1" = 200' Arthur Milliken Emporia, Kansas.

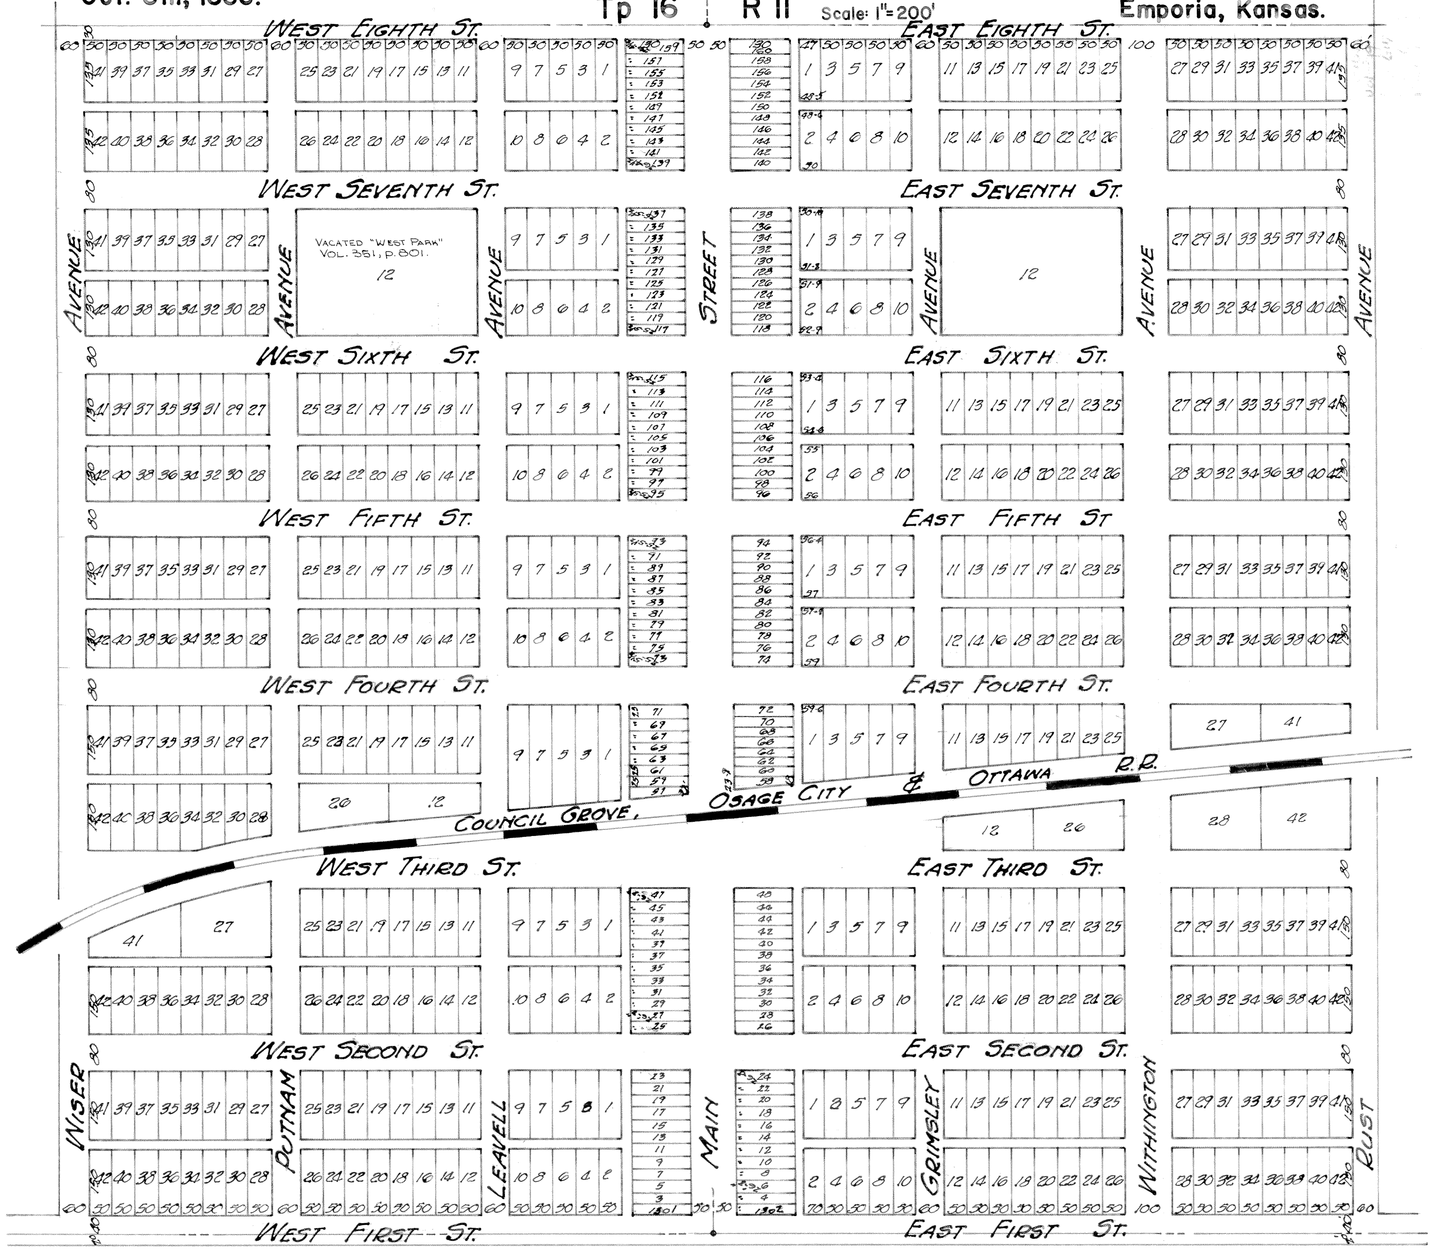

State of Kansas ss.
County of Lyon

We John S. Grimsley, President and George E. Withington, Secretary of the Allen Town Company do hereby certify that the above is an accurate plat of Allen; the same being a subdivision of a part of the South West Quarter of Section 14, and a part of the South East Quarter of Section 15 all in Township 16 South, Range 11 East of the 6th Principal Meridian and situate in Lyon County, Kansas: and that the same sets forth and describes all parcels of ground within such subdivision reserved and set apart for public purposes, Streets, Avenues, Alleys and other public uses, by their bounds and dimensions: also, all Lots and parcels of ground designed and intended for sale by their bounds and dimensions as well as by their numbers: and we do hereby set aside and convey all streets, avenues, alleys and other public grounds herein above described to public use forever.

Witness our hands and the official seal of the Company at Emporia Kansas, this 19th day of October, A.D. 1886.

John S. Grimsley, President
George E. Withington, Secretary.

State of Kansas s.s.
County of Lyon

Be it remembered that on the 19th day of October A.D. 1886 came John S. Grimsley and George E. Withington, President and Secretary respectively of the Allen Town Company personally known to me to be the same persons who executed the foregoing instrument in writing and duly acknowledged the execution of the same as such officers.

In testimony whereof I have hereunto set my hand and affixed my Notarial Seal the day and year last above written.

A.P. Bancroft
My Commission Expires April 20, 1887. Notary Public, Lyon County.

Filed for Record October 19th 1886, at 9 A.M.
E. Beck, Register of Deeds.
By W.E. Bray, Deputy.

Redrawn from Old Plat
May 15 1958.
L.M. Gould, Draftsman.