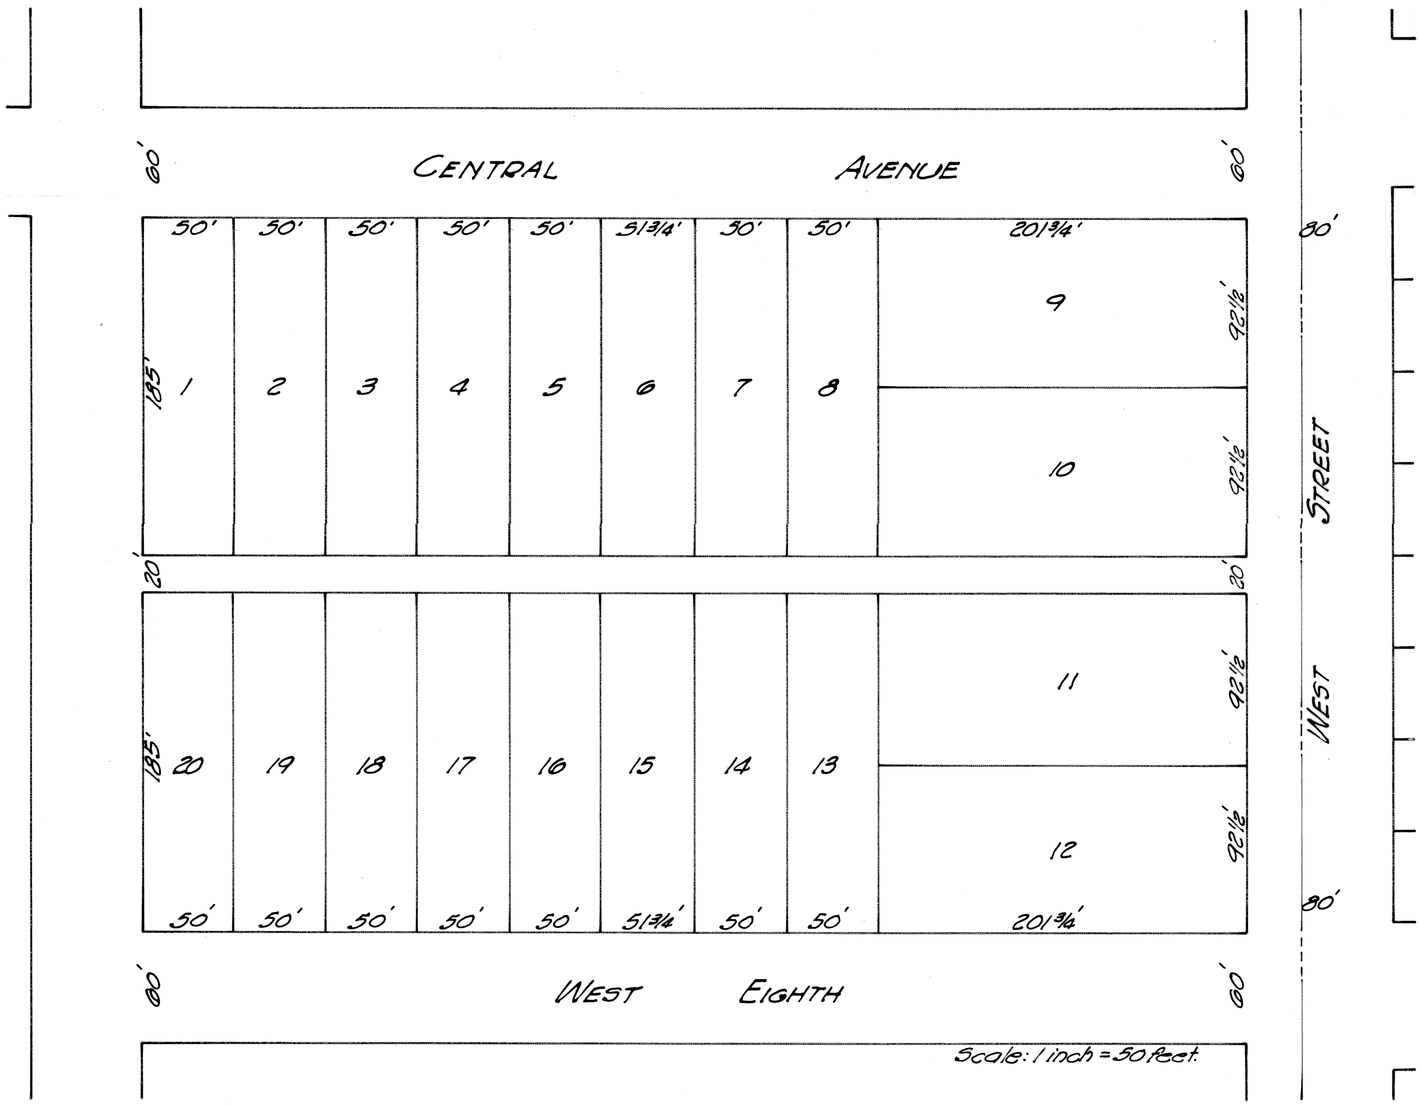


# BARNETT'S SUBDIVISION

of Lots 4 and 5 and parts of 3 and 6 LEWIS ADDITION
Emporia, Kansas.

Milliken,
Surveyor.

State of Kansas ss
County of Lyon

I, the undersigned, sole administrator of the estate of James Barnett, late of said County, in his lifetime the proprietor and owner of the above described Subdivision of Lots 4 and 5 and parts of 3 and 6, Lewis Addition to the City of Emporia, Kansas, Surveyed by Robert Milliken, Surveyor, as such Administrator duly authorized hereto by an order of the Probate Court of said Lyon County bearing date August 22 A.D. 1885, do hereby certify that the above plat is an accurate map or plat of Barnetts Subdivision of Lots 4 and 5 and parts of 3 and 6 of Lewis Addition to the City of Emporia and that the same accurately sets forth and describes First: all the parcels of ground within said Subdivision reserved for public property by their boundaries, courses and extent and intended for avenues, streets, lanes, alleys and other public use, and Second: all lots intended sale by numbers and their precise length and width.

Margaret L. Barnett
Sole Administrator % of James Barnett deceased.

State of Kansas ss
County of Lyon

On this 22nd day of August A.D. 1885, before me a Notary Public in and for said County and State personally appeared Margaret L. Barnett, Sole Administrator of the Estate of James Barnett late of said County deceased, to me personally known to be the identical person described and who executed the certificate on the Plat of Barnetts Subdivision of Lots 4 and 5 and parts of 3 and 6 Lewis Addition, Emporia, Kansas, and said Margaret L. Barnett duly acknowledged the execution of said certificate.

Witness my hand and official seal the day and year last above written.

J. D. Holden
Notary Public
Lyon County Kansas.

Filed for record Aug. 25th, 1885 at 1 o'clock P.M.
E. Beck, Register of Deeds
By W. Rees, Deputy.

Redrawn from Old Plat
March 15. 1938.
L. M. Gould Draftsman.