PLAT OF
BORTONS ADDITION
TO THE
CITY OF EMPORIA
Lyon County, Kansas.

M. Brown C.E.
Scale: 1"=80'

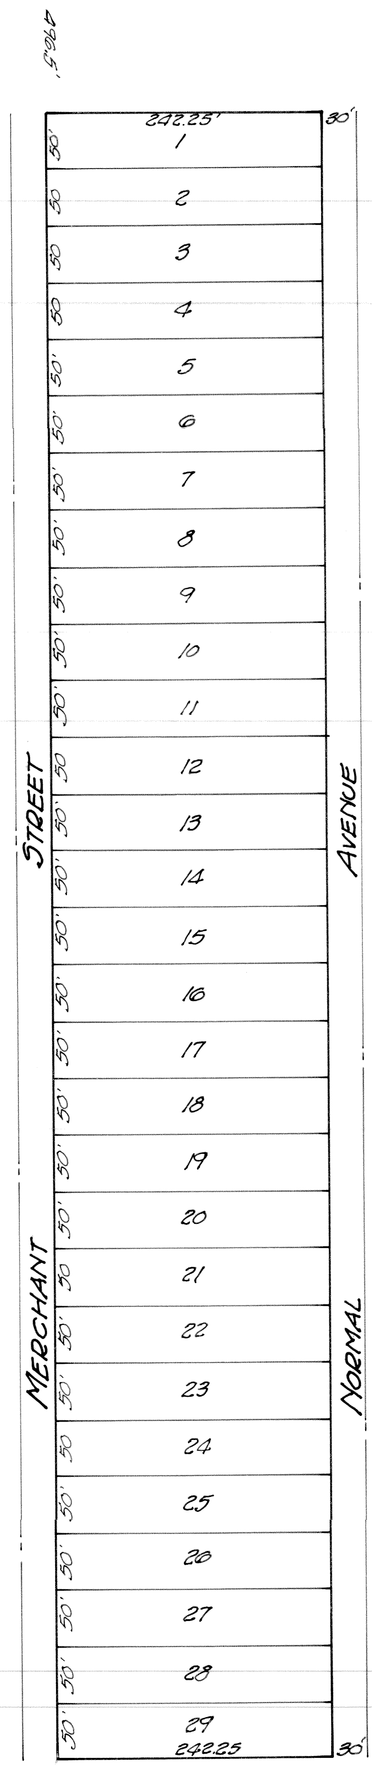

We, Edward Barton and Maria L. Barton, do hereby certify that this is a true and correct Plat of Barton's Addition to the City of Emporia and that the same accurately sets forth and describes: 1st: All Streets and Avenues in the same intended for public use by their boundaries, course and extent; 2nd. All the Lots intended for sale therein by numbers and by their precise length and width, and hereby convey and dedicate to public use and purposes forever the streets and avenues in said Plat described. The land included in this addition is described as follows: Com. at a point 29 3/4 rods south and 30 rods west of the N.E. corner of the N.W. 1/4 Sec. 10 Twp. 19 Rge 11: Running thence south 1450 feet: Thence East 16 1/2 rods: Thence North 1450 feet: Thence West 16 1/2 rods to Place of Beginning.

Dated this 12" day of May A.D. 1887.

Edward Barton
Maria L. Barton.

State of Kansas ss.
County of Lyon

On this 12" day of May A.D. 1887 before me the undersigned Notary Public in and for said county and state came Edward Barton and Maria L. Barton, his wife, personally known to me to be the same persons who executed the foregoing certificate and duly acknowledged the execution of the same.

Witness my hand and Official Seal

William Rees
Notary Public.

Com. Exp. Feby 8, 1891.

State of Kansas
County of Lyon

This Plat was Filed for record on the 16" day of May 1887 at 1 30 P.M.

E. Beck
Register of Deeds.

Redrawn from Old Plat
November 18, 1958.
L. M. Gould Draftsman