EAST WOOD ADDITION

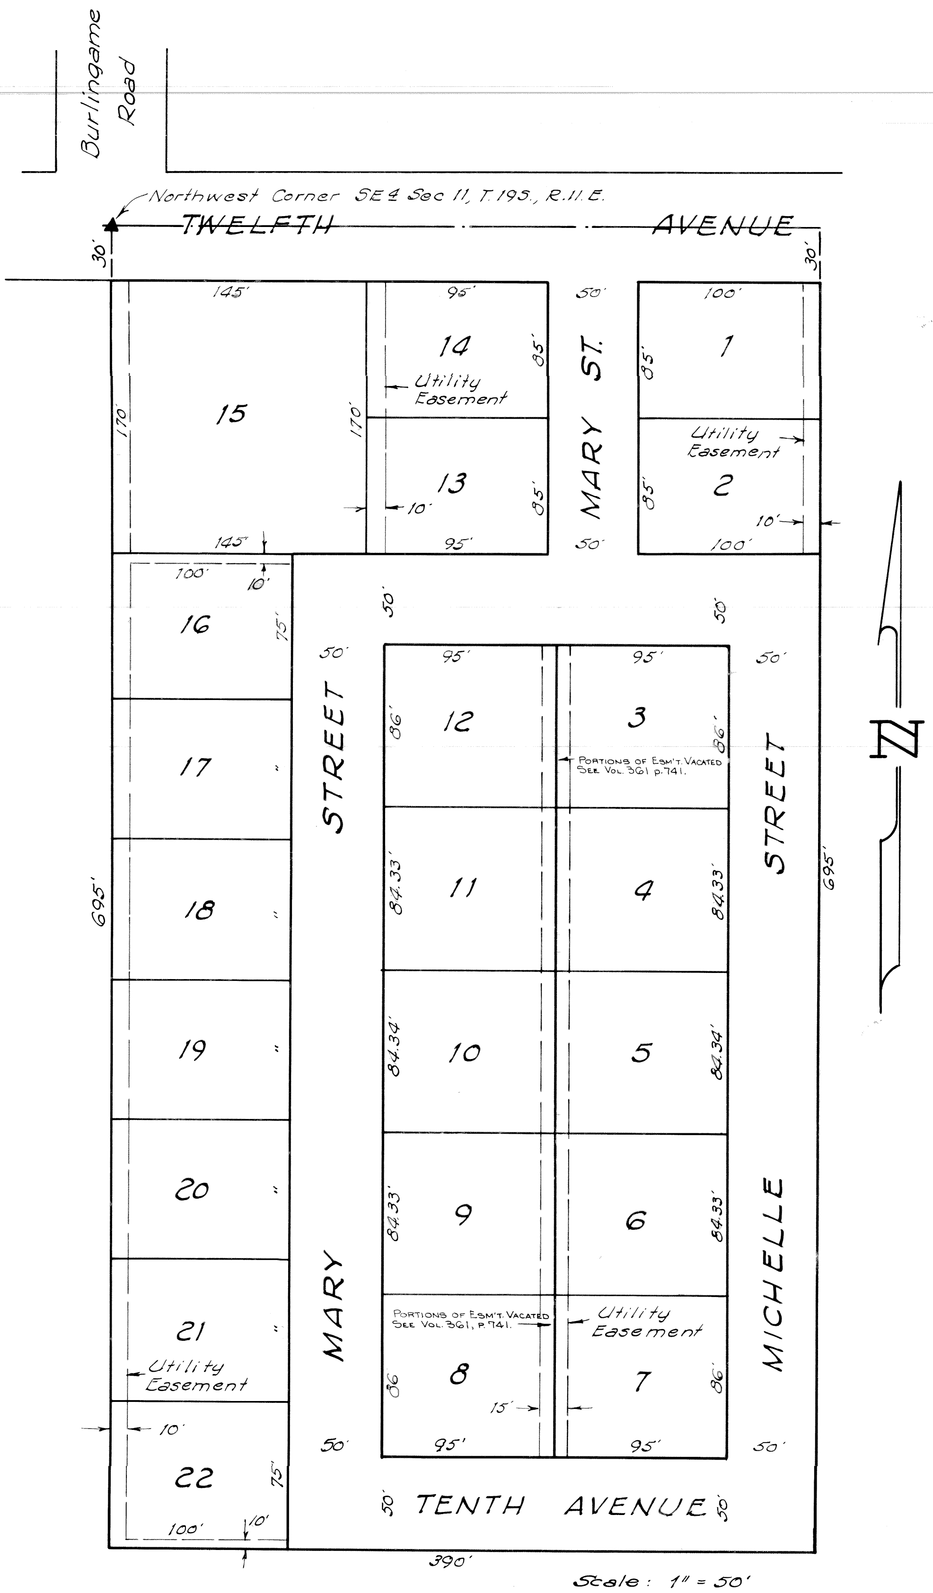

40 4112 11-19-11
STATE OF KANSAS, LYON COUNTY } ss
Filed for Record this 9 day of June 1961 at 11:00 o'clock A.M. and duly recorded in Vol. 3 of Plats Page 64
Ruth Maxwell REGISTER OF DEEDS
By Ona Harris DEPUTY

We, Homer J. and Marguerite F. Henning do hereby certify that the plat shown hereon is a true and correct plat of EAST WOOD ADDITION to the City of Emporia, Kansas, and being a tract described as follows:

Commencing at the Northwest corner of the Southeast Quarter (SE¼) of Section 11, Township 19 South, Range 11 East of the 6TH Principal Meridian, thence South 725 feet, thence East 390 feet, thence North 725 feet, thence West 390 feet to the place of beginning.

The streets and avenues shown on this plat and not heretofore dedicated to public use are hereby so dedicated.

The strips of land marked "Utility Easement" hereon are hereby dedicated for the location, construction, and maintenance of conduits, water, gas, and sewer pipes, poles and wires by properly authorized Public Utility Companies, City forces, and authorized contractors.

The portions of land on this plat which have been previously platted do hereby lose all previous identities and are to be described hereafter as shown on this plat.

Homer J. Henning

Marguerite F. Henning

State of Kansas
Lyon County

Be it known on this 13th day of April, 1961 before me, A Notary Public in and for said County and State, came Homer J. and Marguerite F. Henning known to me to be the identical persons who executed the above certificate and acknowledged the same.

In witness whereof I have hereunto subscribed my name and affixed my official seal the day and year last above written.

My commission expires 2/20/62

C. Frank Holden
Notary Public

Approved this 7TH day of June 1961

Grover J. Piper
Mayor of Emporia, Kansas

Joe J. Morris
Commissioner of Emporia, Kansas

R. L. Anderson
Commissioner of Emporia, Kansas

Geo. L. Allred
City Attorney, Emporia, Kansas

Approved this 29TH day of May 1961 by the City Planning Commission of the City of Emporia, Kansas.

Keith G. Sellers
Chairman of the City Planning Commission