GRAYSTONE SECOND SUBDIVISION

OF

Part of the SE¼ of the SW¼ of Section 9 Twp. 19 S R 11 E of the 6th P.M.

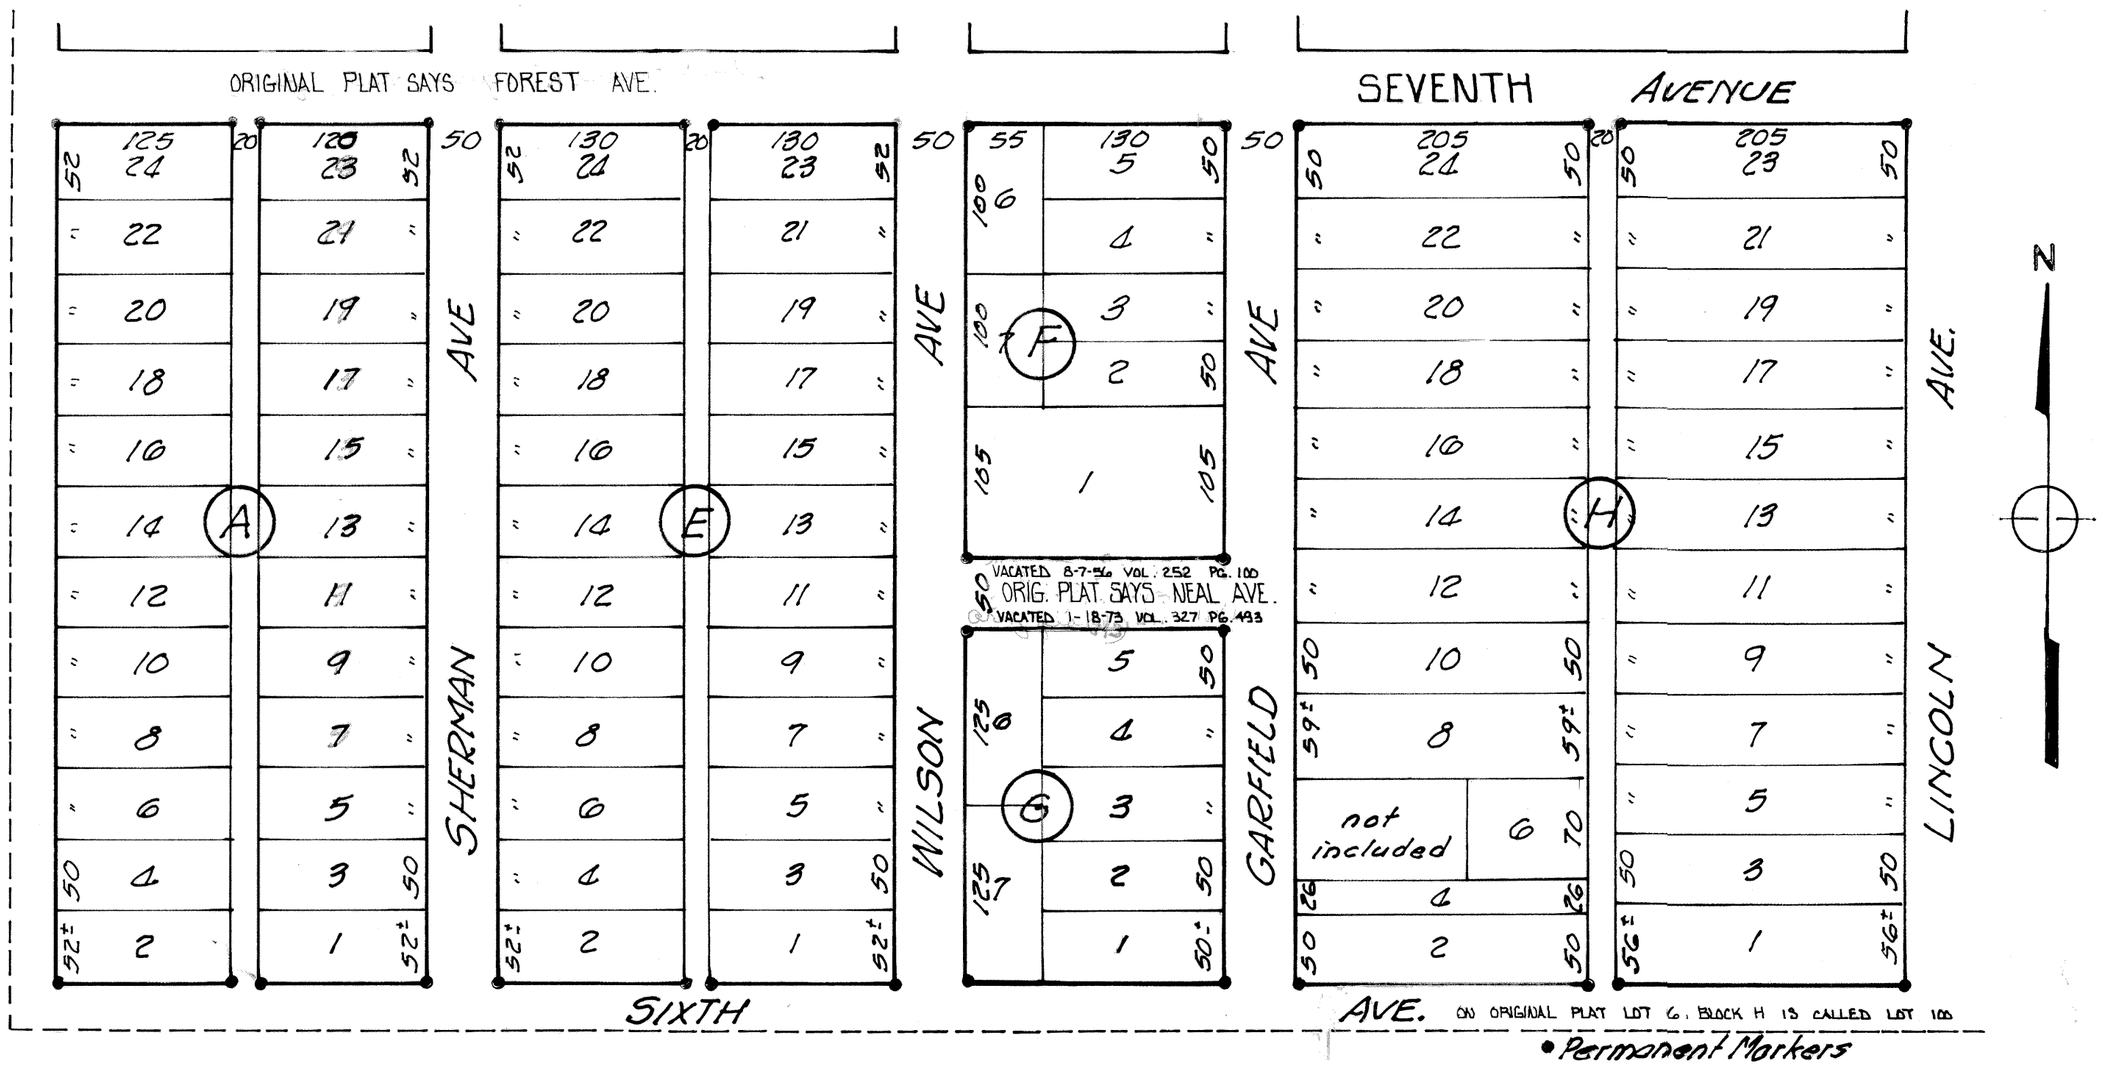

• Permanent Markers

We F.J. Dale and M.L. Dale, husband and wife, owners of the following described tract of land: Beginning at a point on the East of the SW¼ of Section 9 Twp. 19 S R 11 E thirty five feet North of the SE corner of said quarter section; thence West 1310 feet; parallel with the South side of said quarter section; thence North 654 feet; thence East 1310 feet to the East line of said quarter section; thence South 654 feet to place of beginning. except a parcel marked "Not included" and part of Forest Ave. dedicate to the public in a previous subdivision, do hereby certify that the accompanying plat is a correct plat of Graystone Second Subdivision of the above described tract of land in Lyon County Kansas and that said plat fully sets forth and defines the width and length of lots intended for sale as well as the Streets and Alleys and Avenues within said subdivision, and we hereby dedicate such Streets, Avenues and Alleys to public use forever. Said plat comprises Blocks A, E, F, G and H.

In Witness Whereof we have hereunto set our hands and seals this 27th day of March AD 1923.

F.J. Dale
M.L. Dale.

State of Kansas, County of Lyon. ss

On this 27th day of March 1923, before me a Notary Public in said County came F.J. Dale and M.L. Dale, his wife, to me personally known to be the same persons who executed the above and foregoing instrument in writing and such persons acknowledged the execution of the same for the purposes therein set forth

W.M. Wells
Notary Public

Term Expires March 26 1925.

State of Kansas Lyon County ss
Filed for record this 3rd day of April 1923 at 9:30 o'clock A.M. and duly recorded in Vol. 4 page 29.

Mabel Wingfield
Register of Deeds

The above plat is hereby approved as required by Chapter 139 Laws of 1921

J.C. Bragon Mayor
Matthew Brown Comm'r.
D.A. Dryer Comm'r.
S.S. Spencer City Attorney