HIGHLAND PLACE

BEING A PART OF THE N.E.^{4} OF SECTION 10 TP. 19 R.11 E.

LYON CO. KANSAS

Milliken
Emporia, Kan.
June 6 '89.

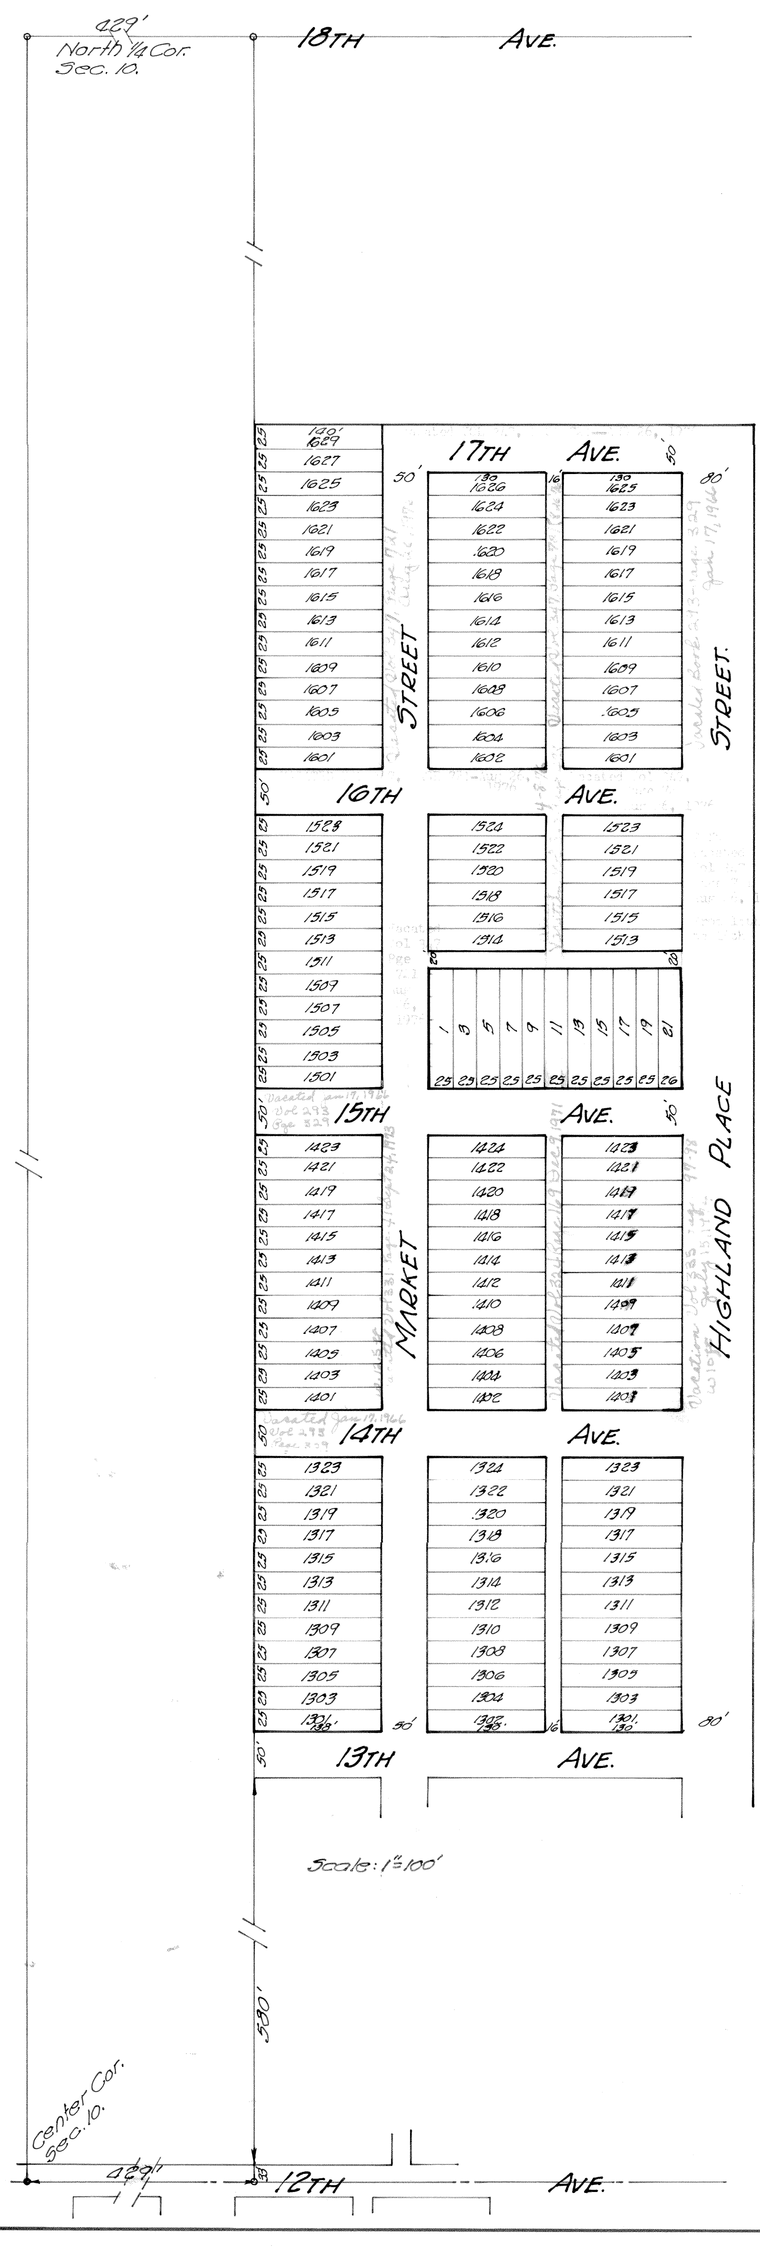

State of Kansas ss
County of Lyon

I, Isaiah E. Perley of Lyon County, Kansas, owner of the above described premises, and Mary J. Perley, my wife, do hereby certify that the above is a correct map or plat of Highland Place, the same being a subdivision of a part of the North East Quarter of Section Ten (10) Township Nineteen (19) South Range Eleven (11) East of the Sixth (6th) Principal Meridian in Lyon County Kansas, described as follows; beginning at a point 613 feet north of a point 134 rods west of the S.E. corner of the N.E. 1/4 of said Section 10. thence North 1475 feet, thence East 546 feet, thence South 1475 feet, thence West 544 feet to place of beginning. And we further certify that the above plat sets forth and describes all parcels of ground within such subdivision reserved and set apart for public purposes, streets, avenues, alleys and other public uses, by their bounds and dimensions; also all lots and parcels of ground designed and intended for sale by their bounds and dimensions as well as by their numbers: and we do hereby set aside and convey all streets, avenues, alleys and other public grounds herein and above described to public use forever.

Witness our hands at Emporia, Kansas this 25th day of June A.D. 1889.

Isaiah E. Perley.
Mary J. Perley.

State of Kansas ss
County of Lyon

Be it remembered that on the 25th day of June A.D. 1889 came before me Isaiah E. Perley and Mary J. Perley, his wife, personally known to be the same persons, who executed the foregoing instrument in writing and duly acknowledged the same.

In testimony whereof I have hereunto set my hand and affixed my seal the day and year last above written.

J. D. Holden
Notary Public.

Comm. Expires Jan. 20, 1893.

Filed for Record August 2nd 1889 at 9 A.M.
Eliza Moore, Register of Deeds
By W. E. Brady, Deputy.

Redrawn from Old Plat
February 4, 1959.
L. M. Gould Draftsman.