MAP
OF
HINSHAW'S ADDITION

Surveyed by Milliken Brothers
January 25th 1870.
Scale: 1" = 80'.

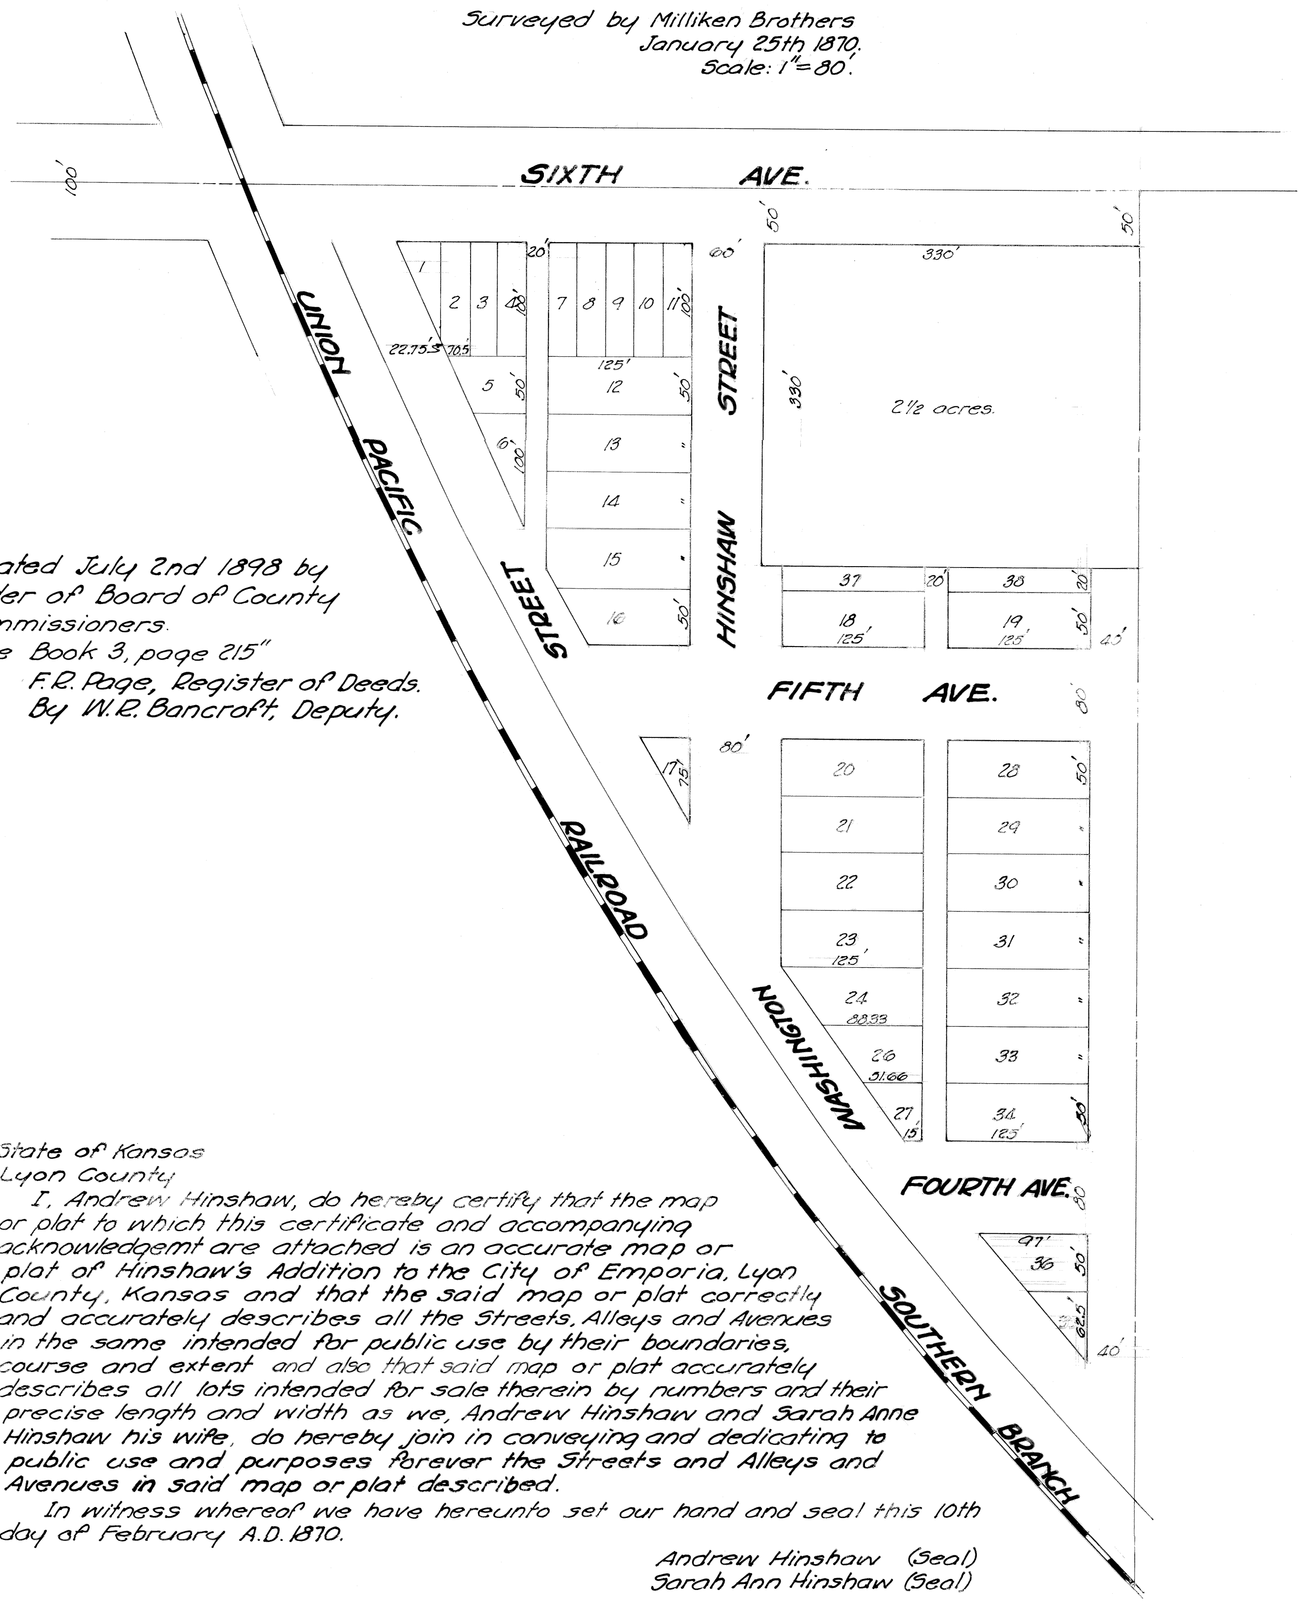

Vacated July 2nd 1898 by order of Board of County Commissioners.
"See Book 3, page 215"
F.R. Page, Register of Deeds.
By W.R. Bancroft, Deputy.

State of Kansas
Lyon County
I, Andrew Hinshaw, do hereby certify that the map or plat to which this certificate and accompanying acknowledgemt are attached is an accurate map or plat of Hinshaw's Addition to the City of Emporia, Lyon County, Kansas and that the said map or plat correctly and accurately describes all the Streets, Alleys and Avenues in the same intended for public use by their boundaries, course and extent and also that said map or plat accurately describes all lots intended for sale therein by numbers and their precise length and width as we, Andrew Hinshaw and Sarah Anne Hinshaw his wife, do hereby join in conveying and dedicating to public use and purposes forever the Streets and Alleys and Avenues in said map or plat described.
In witness whereof we have hereunto set our hand and seal this 10th day of February A.D. 1870.

Andrew Hinshaw (Seal)
Sarah Ann Hinshaw (Seal)

State of Kansas
Lyon County
On this 10th day of February A.D. 1870 before me a Notary Public in and for said County and State, personally appeared Andrew Hinshaw and Sarah Ann Hinshaw his wife personally known to be the identical persons described in and who executed the foregoing annexed grant and acknowledged the same to be their own free act and deed for the purposes therein mentioned.
In witness whereof I have hereunto subscribed my hand and affixed my Official Seal the day and year last above written.

H.C. Cross, Notary Public.

Recorded February 12th A.D. 1870
at 4 o'clock P.M.
Peter H. Hughes, Register.

Redrawn from Original Plat
January 20, 1954
L.M. Gould Draftsman