KELLOG'S ADDITION

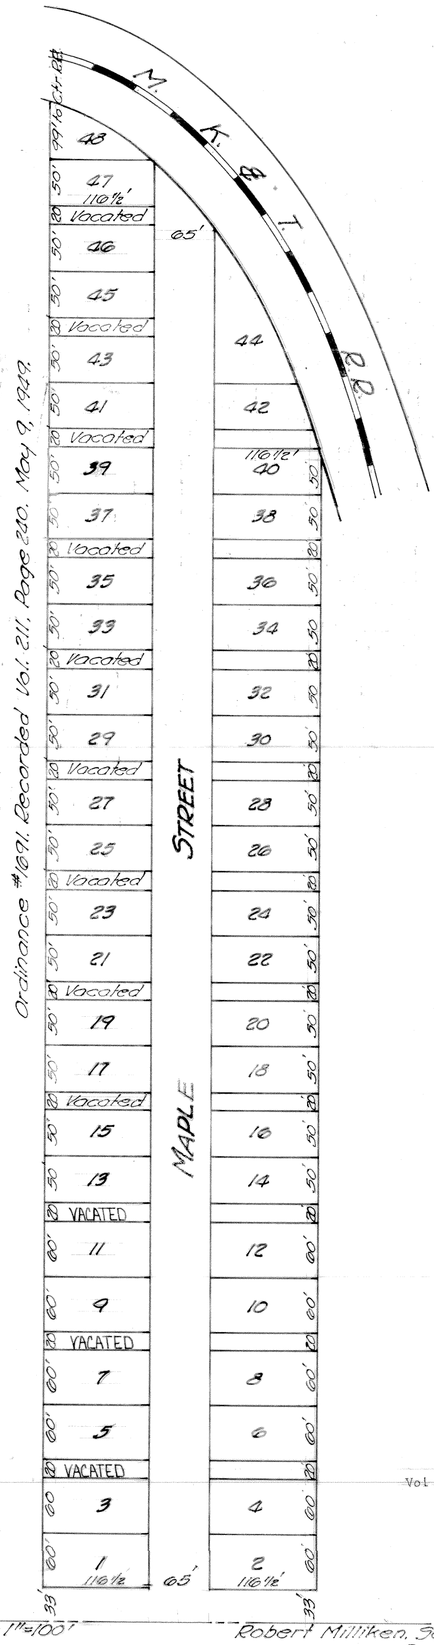

Scale: 1" = 100'

Robert Milliken, Surveyor.
Dec. 6th, 1870.

VACATION ORDERS - KELLOG ADD'N
Vol 407 Pgs 485 & 323

I, L.B. Kellogg and Abbie G. Kellogg his wife do certify that the above plat of which this certificate is made a part, is a true and accurate map of Kellogg's Addition to Emporia; that the Street, Alleys and Lots are correctly described, and their size truly represented by the figures placed upon the plat. We further, by this act and certificate, do relinquish our right to the Street and Alleys and do set them apart for public use forever.

Dated at Emporia, Kansas, this Sixteenth day of December A.D. 1870.
Witness our hands and seals

Witness: C.V. Eskridge.

L.B. Kellogg, (Seal)
Abbie G. Kellogg (Seal)

State of Kansas
Lyon County
On this Sixteenth day of December 1870, personally appeared before me, a Notary Public in and for said County, L.B. Kellogg and Abbie G. Kellog, his wife, to me personally known to be the identical persons described in and who executed the foregoing instrument and acknowledged they executed the same for the uses and purposes above set forth.
Witness my hand and affixed seal this 16th, day of December 1870.

C.V. Eskridge, Notary Public.

(Notarial Seal)

Filed December 16th A.D. 1870 at 4 o'clock P.M.
Peter H. Hughes.
Register.

Redrawn From Original Plat
January 16, 1957.
L.M. Gould Draftsman.