LAKE VIEW HEIGHTS

ADDITION TO EMPORIA, KANSAS.

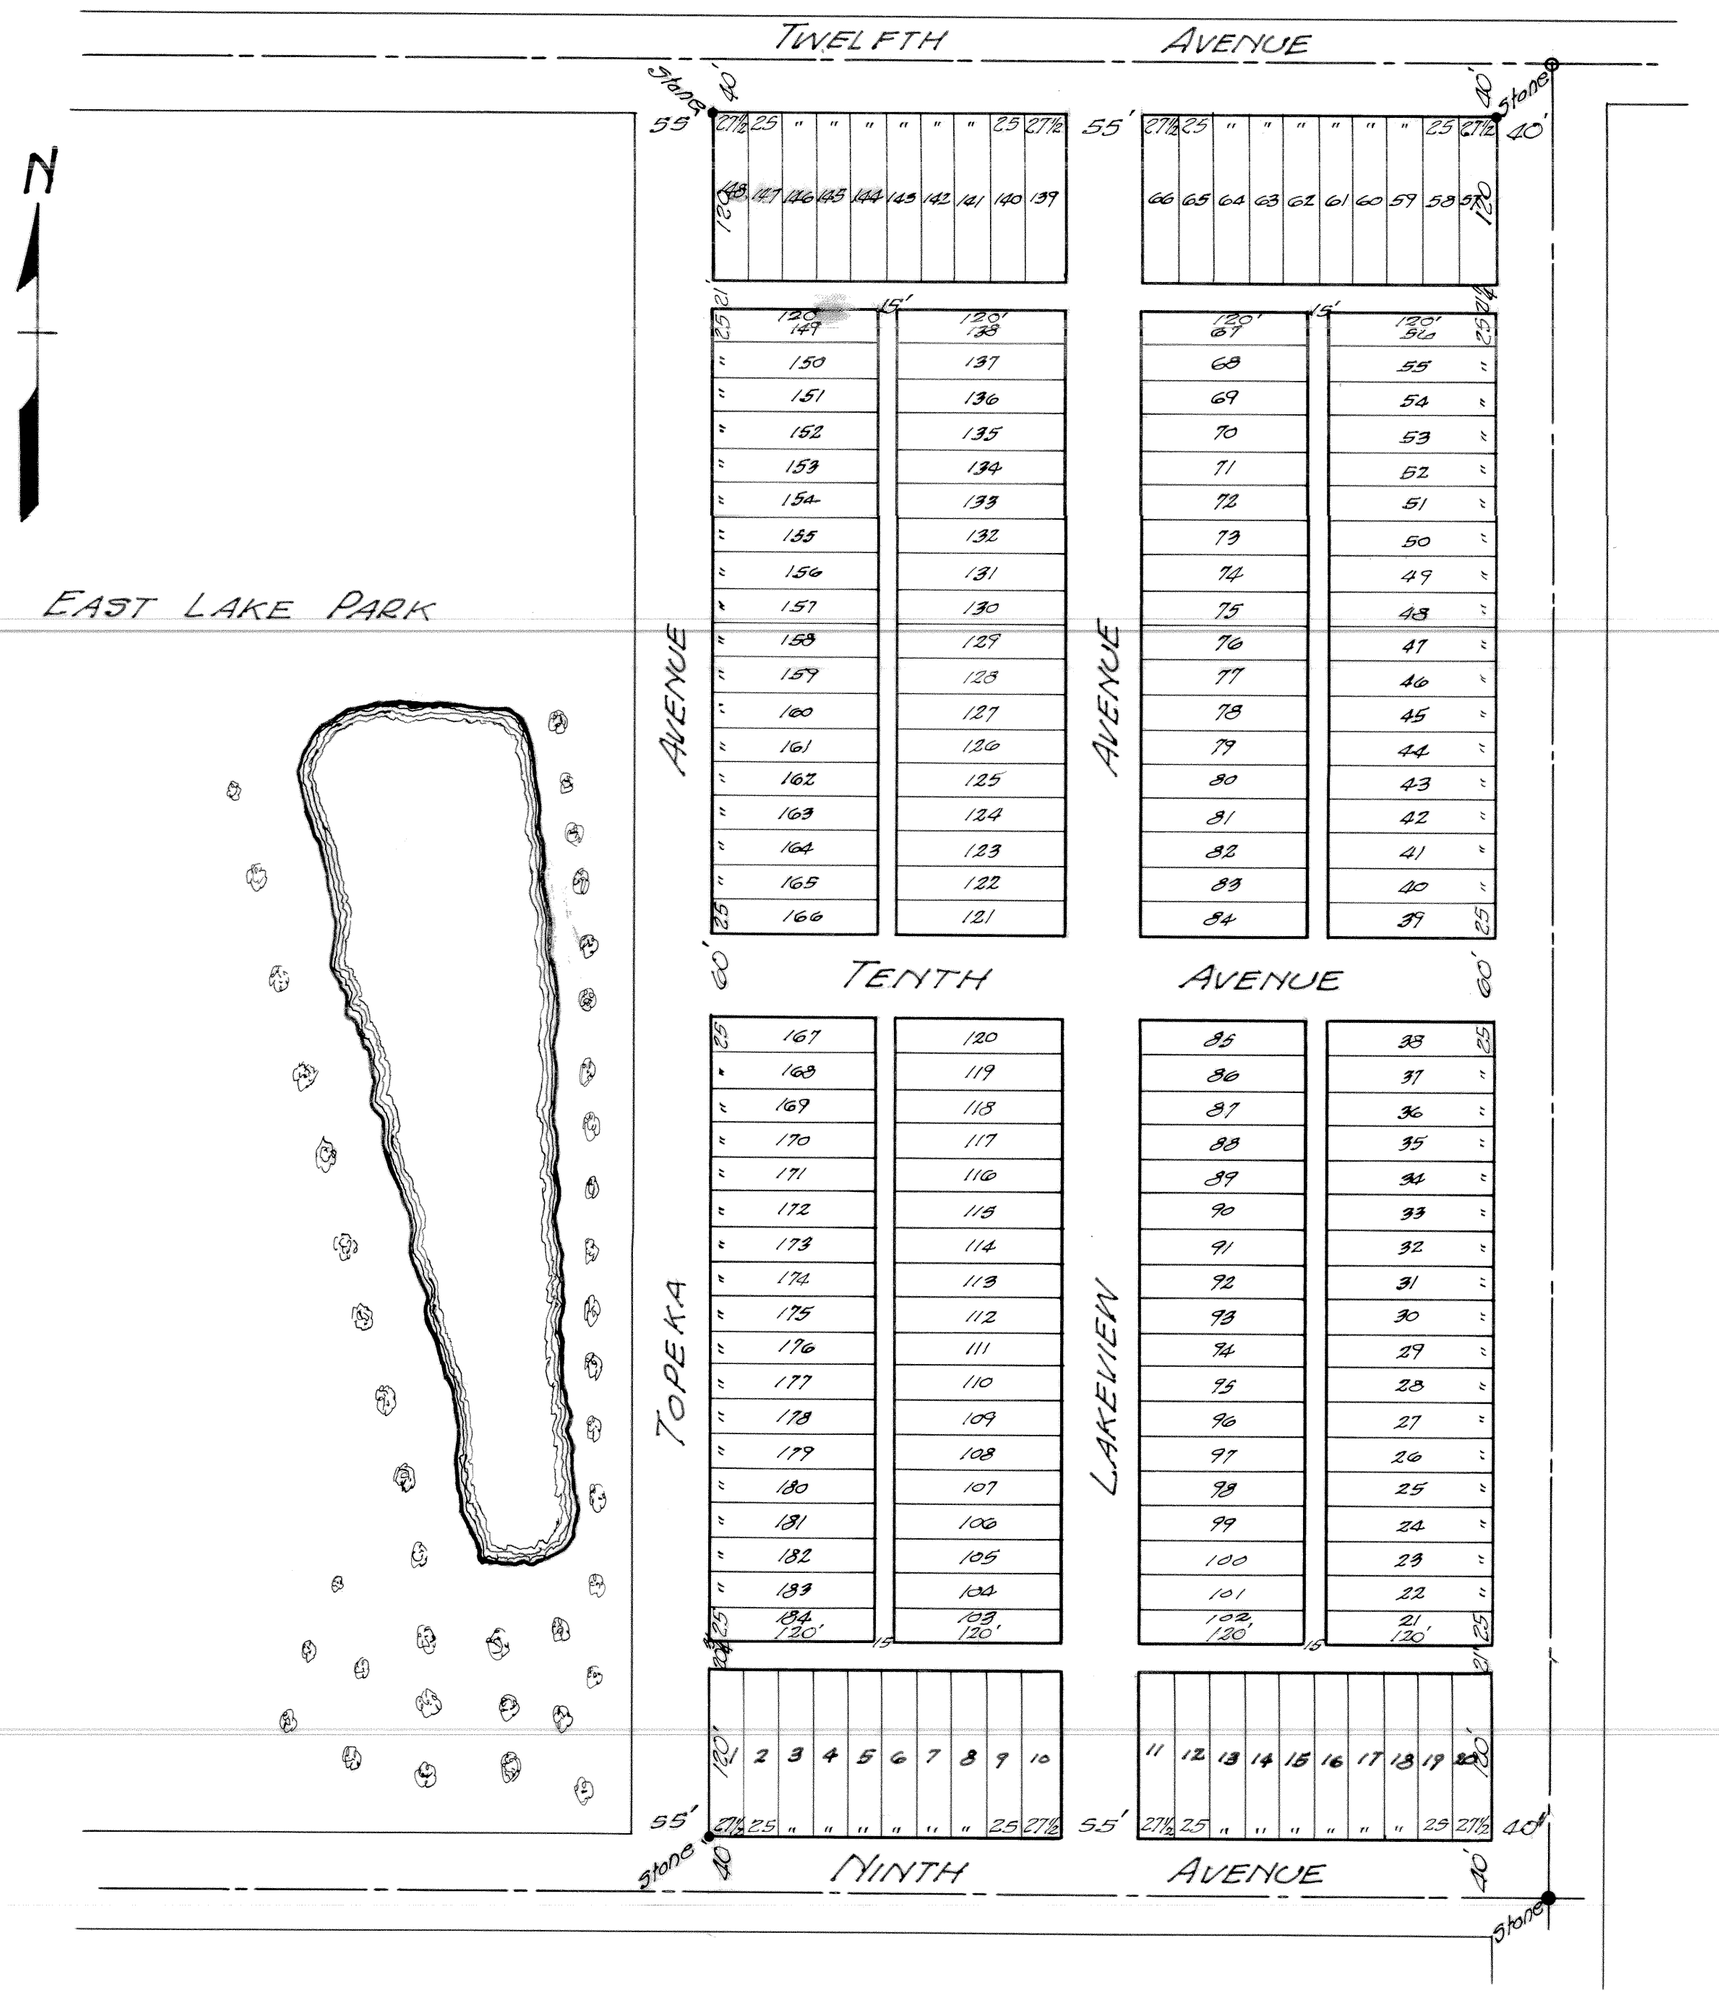

We, the Jacobs-Bailey Realty Company of Clarksburg W. Va. do hereby certify the above to be a true and correct Plat of the Lakeview Heights Addition to the City of Emporia. That said Addition is a part of the Southwest quarter of Sec. (11) Eleven of Tp. Nineteen (19) South and Range Eleven East of 6th P.M. in Lyon County, Kansas. That said Plat correctly shows the lots intended for sale by their bounds and dimensions as well as by their numbers. Also that it correctly represents the Streets and Alleys by their names and dimensions. And we hereby set aside and dedicate said Streets and Alleys to public use forever.

In witness whereof we have hereunto set our signatures and affixed our official seal by our Atty. in Fact D.F. Bailey, he having been especially empowered to do same by power of Atty. from D.W. Jacobs, President of said Corporation, dated Nov. 18 A.D. 1905. The said Power of Atty. being of record in the Register's office at Emporia Ks. this 22 day of November A.D. 1905.

The Jacobs-Bailey Realty Co.
D.F. Bailey, Atty. in Fact.

State of Kansas, Lyon County, ss.

Personally appeared before me D.F. Bailey the above named Atty. for the Jacobs-Bailey Realty Co. and after being duly sworn by me deposes and says he is the Atty. in Fact for the Jacobs-Bailey Realty Co. and that he has power from the said Company to execute the above deed or certificate and duly acknowled the same to be his act for said Company and that the seal on same was placed there by him and that it is the official seal of the Company, this the 22nd day of November A.D. 1905.

Witness my hand and official seal the day and year last above written.

R.M. Jones, Register of Deeds.
By Jno. H. Jones, Deputy.

The above plat recorded
Nov. 22, 1905 at 4:30 P.M.
Reg. Deeds R.M. Jones. Deputy Jno. H. Jones.

Redrawn from Old Plat.
September 25. 1959.
L.M. Gould. Draftsman.