MACINTIRE'S SUBDIVISION

Being a part of the W½ of the NE¼, NW¼, NE¼, Sec. 16 Tp 19 R. 11.

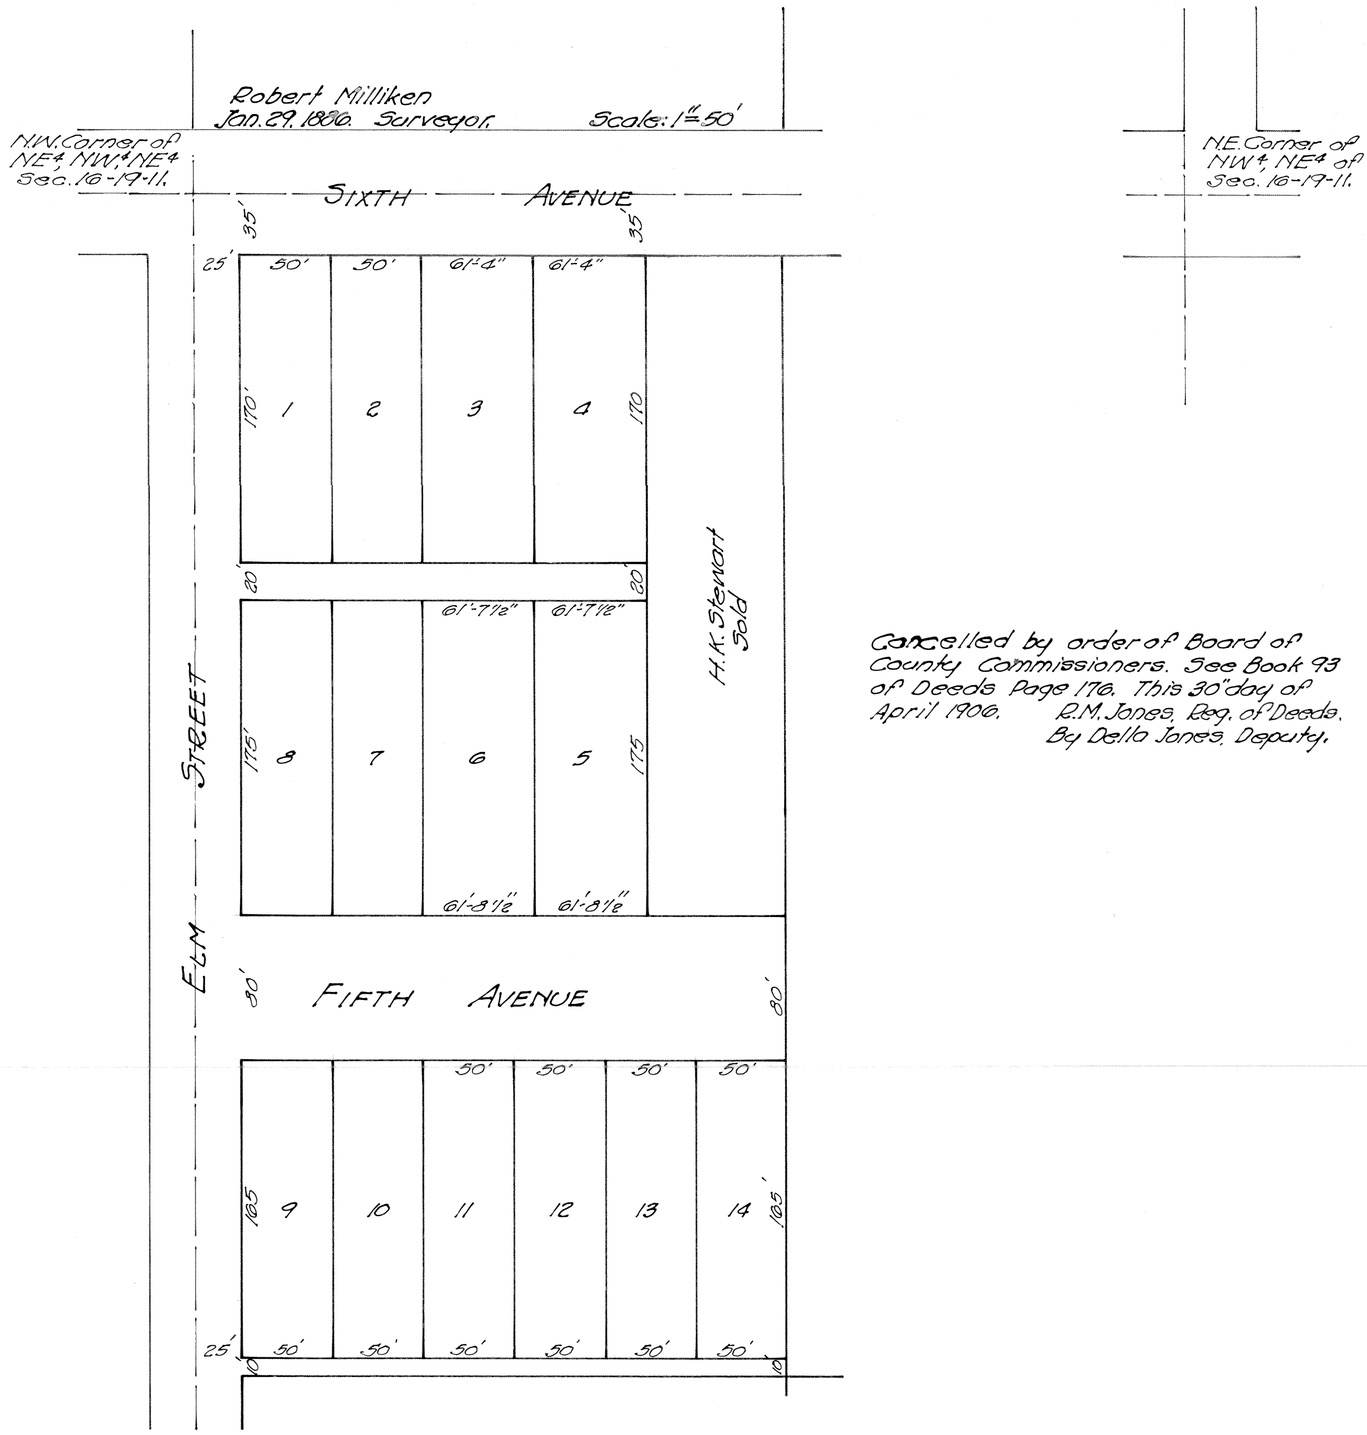

Cancelled by order of Board of County Commissioners. See Book 93 of Deeds Page 176. This 30" day of April 1906. R.M. Jones, Reg. of Deeds. By Della Jones, Deputy.

State of Kansas
County of Lyon ss. I, Nelson W. Macintire, of Lyon County, Kansas, and E. J. Macintire my wife do hereby certify that this is a correct Plat of Macintire's Subdivision of the W½ of the NE¼ of the NW¼ of the NE¼ of Sec. 16, Tp. 19, R. 11; and that the same sets forth and describes all streets and alleys within such Subdivision reserved and set apart for public purposes, by their bounds and dimensions: also all lots and parcels of ground designed and intended for sale by their bounds and dimensions, as well as by their numbers; and we do hereby set aside and convey all streets, avenues and alleys herein and above described to public use forever.

Witness our hands at Emporia, Kansas this 20 day of April A.D. 1886.

E. J. Macintire
Nelson W. Macintire.

State of Kansas, Lyon County, ss.

Be it remembered that on the 20 day of April A.D. 1886 came Nelson W. Macintire and E. J. Macintire his wife, personally known to be the same persons who executed the foregoing instrument in writing and duly acknowledged the same.

In testimony whereof I have hereunto set my hand and affixed my Notarial seal the day and year last above written.

Joseph F. Culver
Com. Expires Nov. 7. 1886. Notary Public

Filed for Record April 24, 1886, at 3 o'clock P.M.
E. Beck, Register of Deeds
By W. E. Bray, Deputy.

Redrawn from Old Plat
April 1, 1958
L. M. Gould Draftsman.