McCANDLESS' SUBDIVISION of parts of Lots 3 and 6 of Lewis Addition, Emporia, Kan.

From the desk of ILENE BURRIS

ORIGINAL PLAT SAYS McCANDLISS

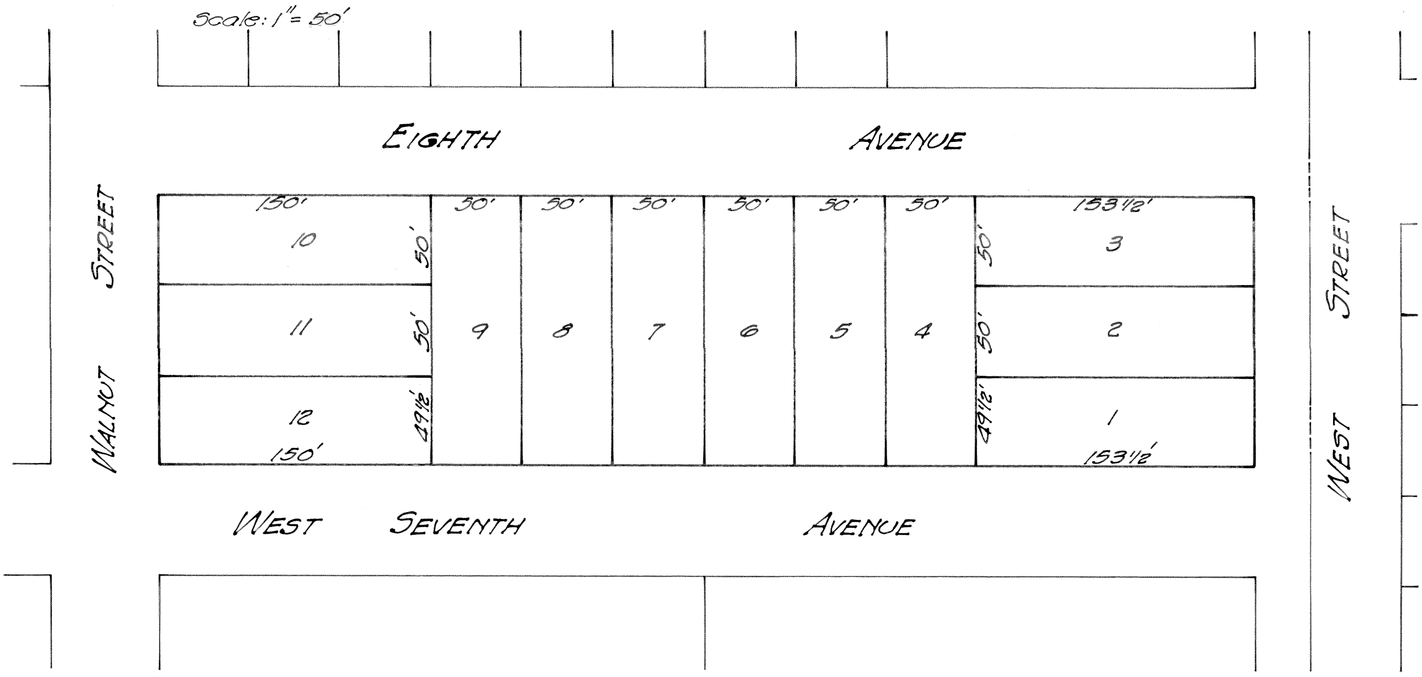

State of Kansas ss.
Lyon County

I, R.R. McMcCandliss, owner of the described premises and Priscilla McCandliss his wife, do hereby certify that the above is a correct plat of McCandliss' subdivision of parts of Lots 3 and 6 of Lewis Addition to the City of Emporia, Lyon Co. Kansas, and that the same sets forth and describes all lots and parcels of ground within such subdivision designed and intended for sale by their boundaries and dimensions as well as by their numbers. This is a corrected plat of said subdivision.

Witness our hands at Emporia, Kansas this 20th day of February 1886.

R.R. McCandliss
Priscilla McCandliss

State of Kansas ss
Lyon County

Be it remembered that on the 20th day of February A.D. 1886 R.R. McCandliss and Priscilla McCandliss, his wife personally known to me to be the same persons who signed the foregoing, came before me and executed the foregoing instrument in writing and acknowledged the same their act and deed for the purposes named.

In testimony whereof I have hereunto set my hand and affixed my Notarial seal this 20th day of February 1886.

C.B. Bachelier
Notary Public.

My term expires Oct. 3, 1889.

Filed for Record February 20th 1886, at 4. P.M.
E. Beck, Register of Deeds.
By W.E. Bray, Deputy.

Redrawn from Old Plat
March 18, 1958.
L.M. Gould Draftsman.