PLAT
OF
McCULLOUGH'S FIRST ADDITION

AN ADDITION IN THE SOUTHEAST QUARTER OF THE NORTHEAST QUARTER OF SECTION 8, TOWNSHIP 19 SOUTH, RANGE 11 EAST OF THE SIXTH PRINCIPAL MERIDIAN, IN LYON COUNTY, KANSAS.

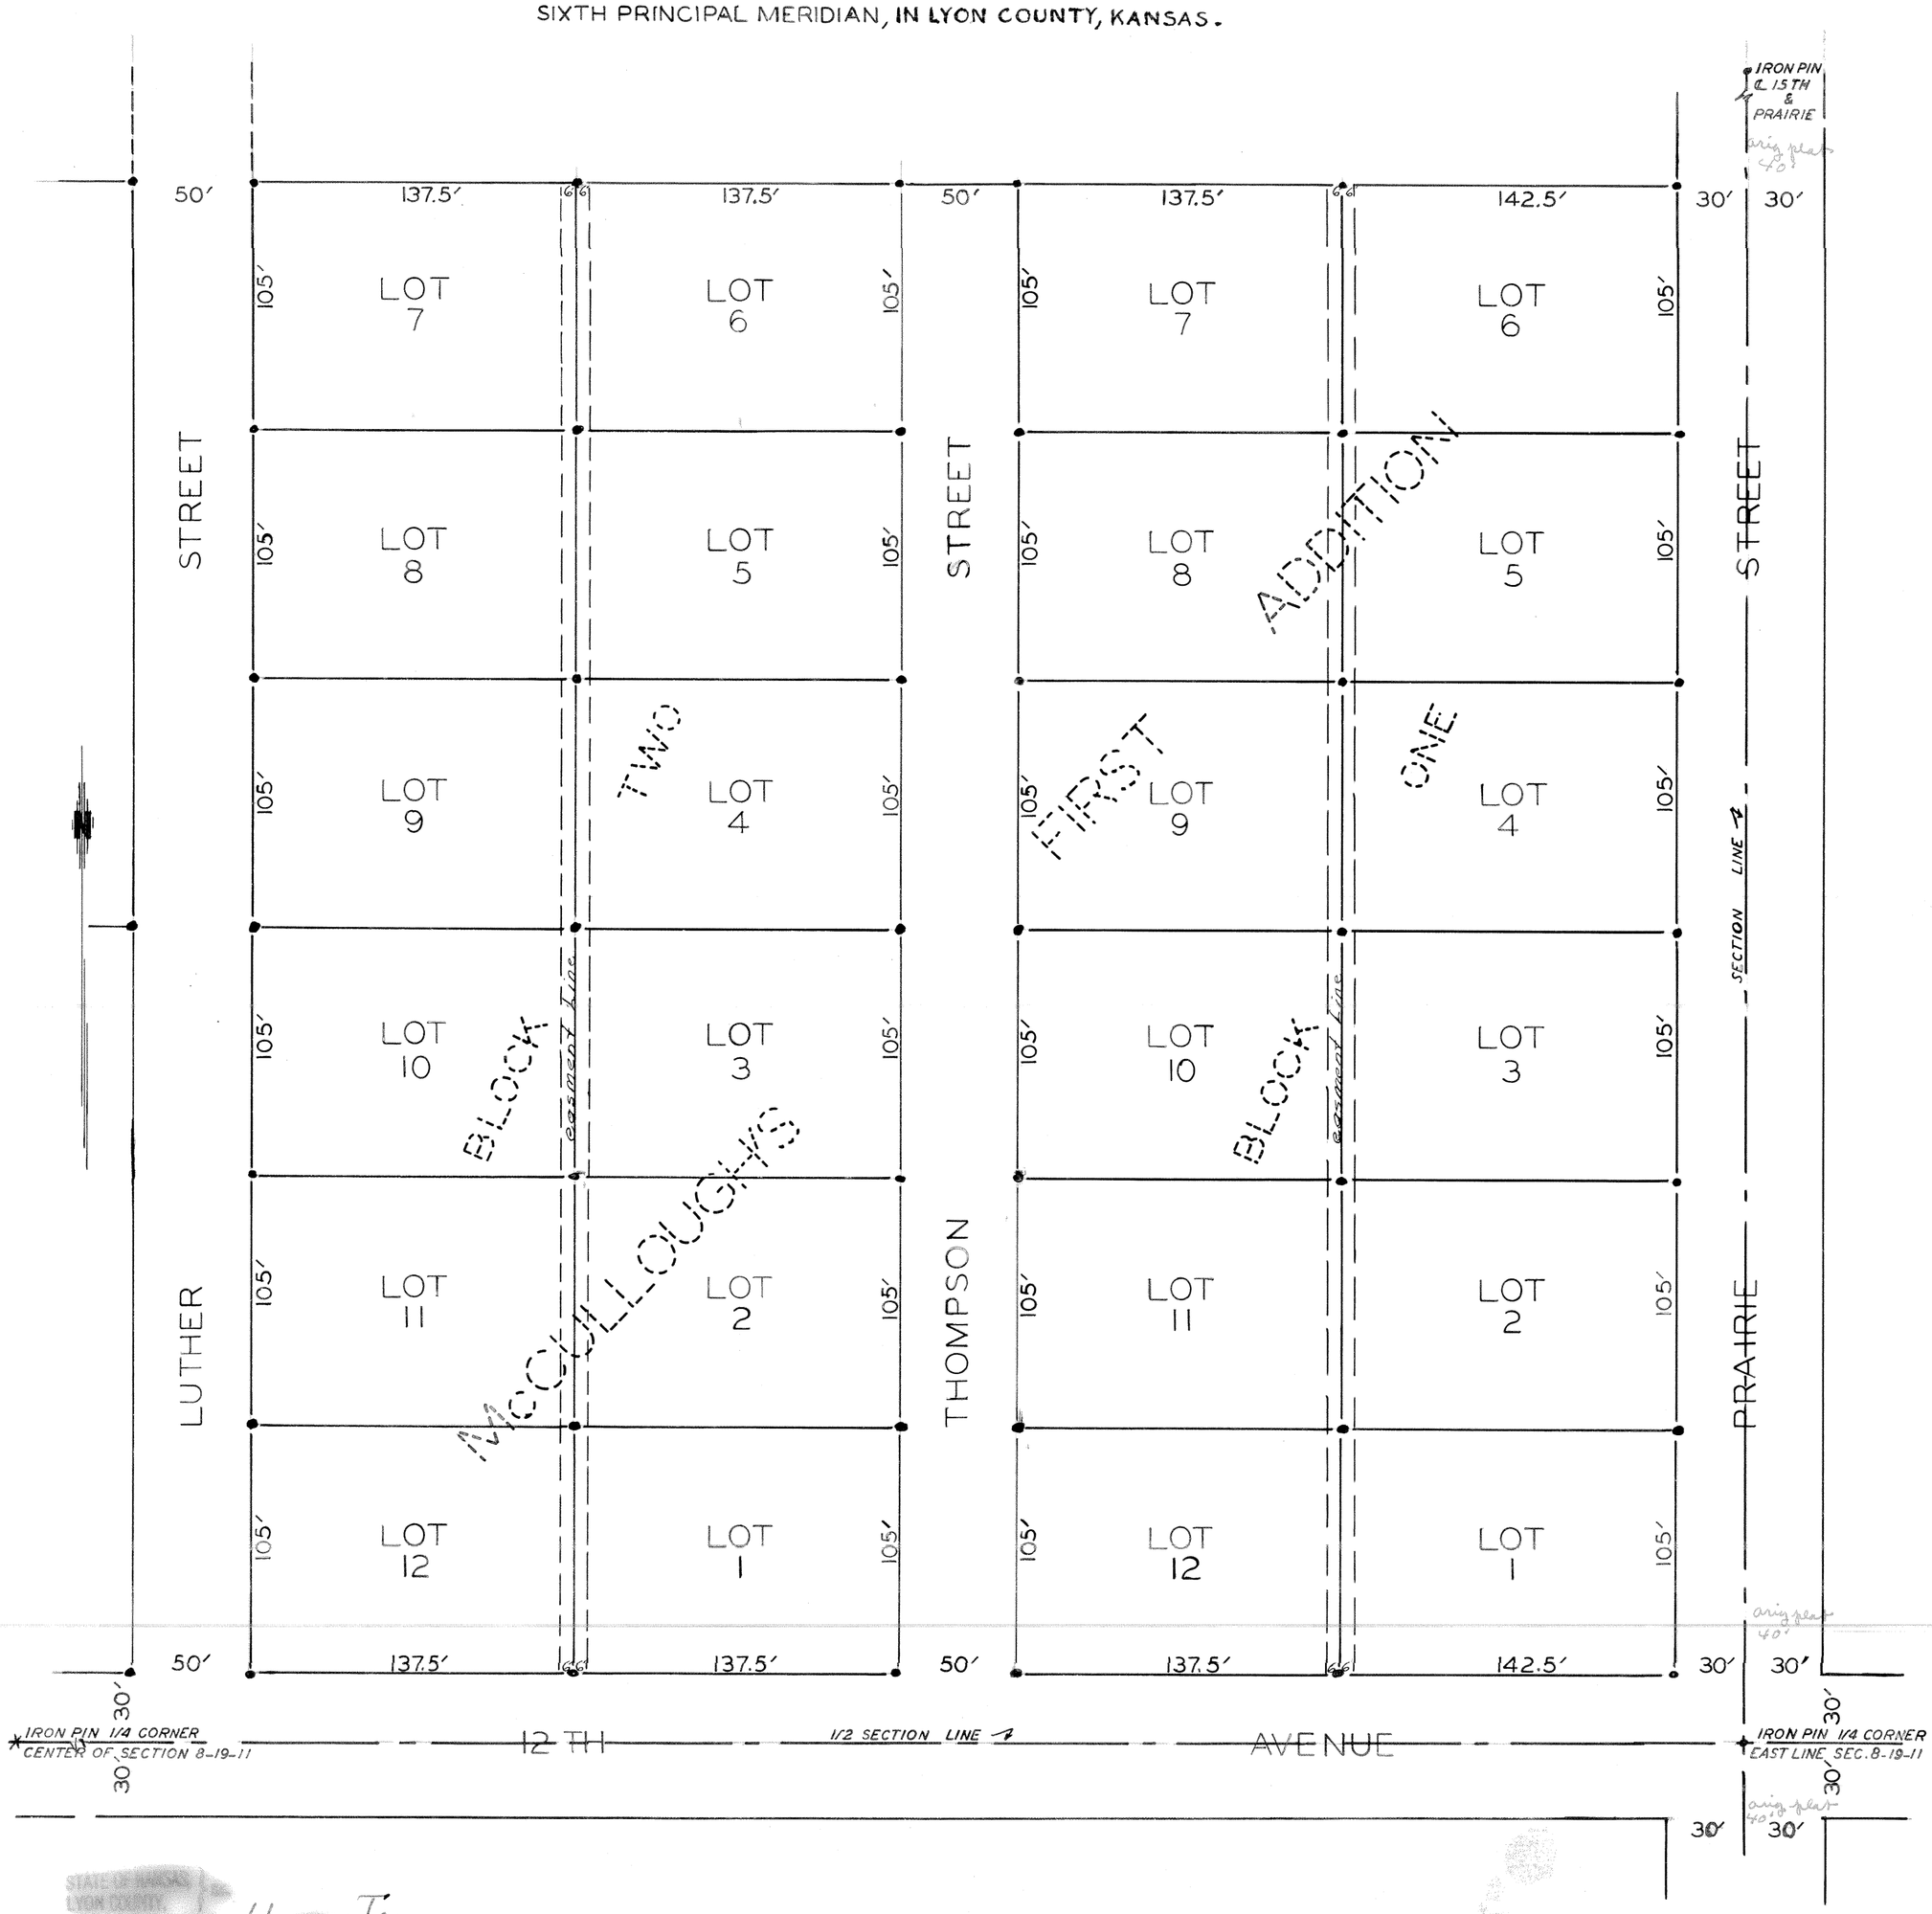

STATE OF KANSAS
LYON COUNTY, }
Filed for Record this 11 day of Jan
19 52 at 4 o'clock PM and duly recorded
in Vol 59 Plats page 36
Claudia A Williams
County Clerk

THE ABOVE PLATTED AREA WAS SURVEYED BY THE LYON COUNTY SURVEYOR AND IS A TRUE AND CORRECT SURVEY TO THE BEST OF OF MY BELIEF AND KNOWLEDGE.

R.W. Ball
R.W. BALL - COUNTY SURVEYOR

Scale 1" = 50' Surveyed 9-27-51 Tr. 11-2-51 RW.B.