# MENDENHALL'S ADDITION

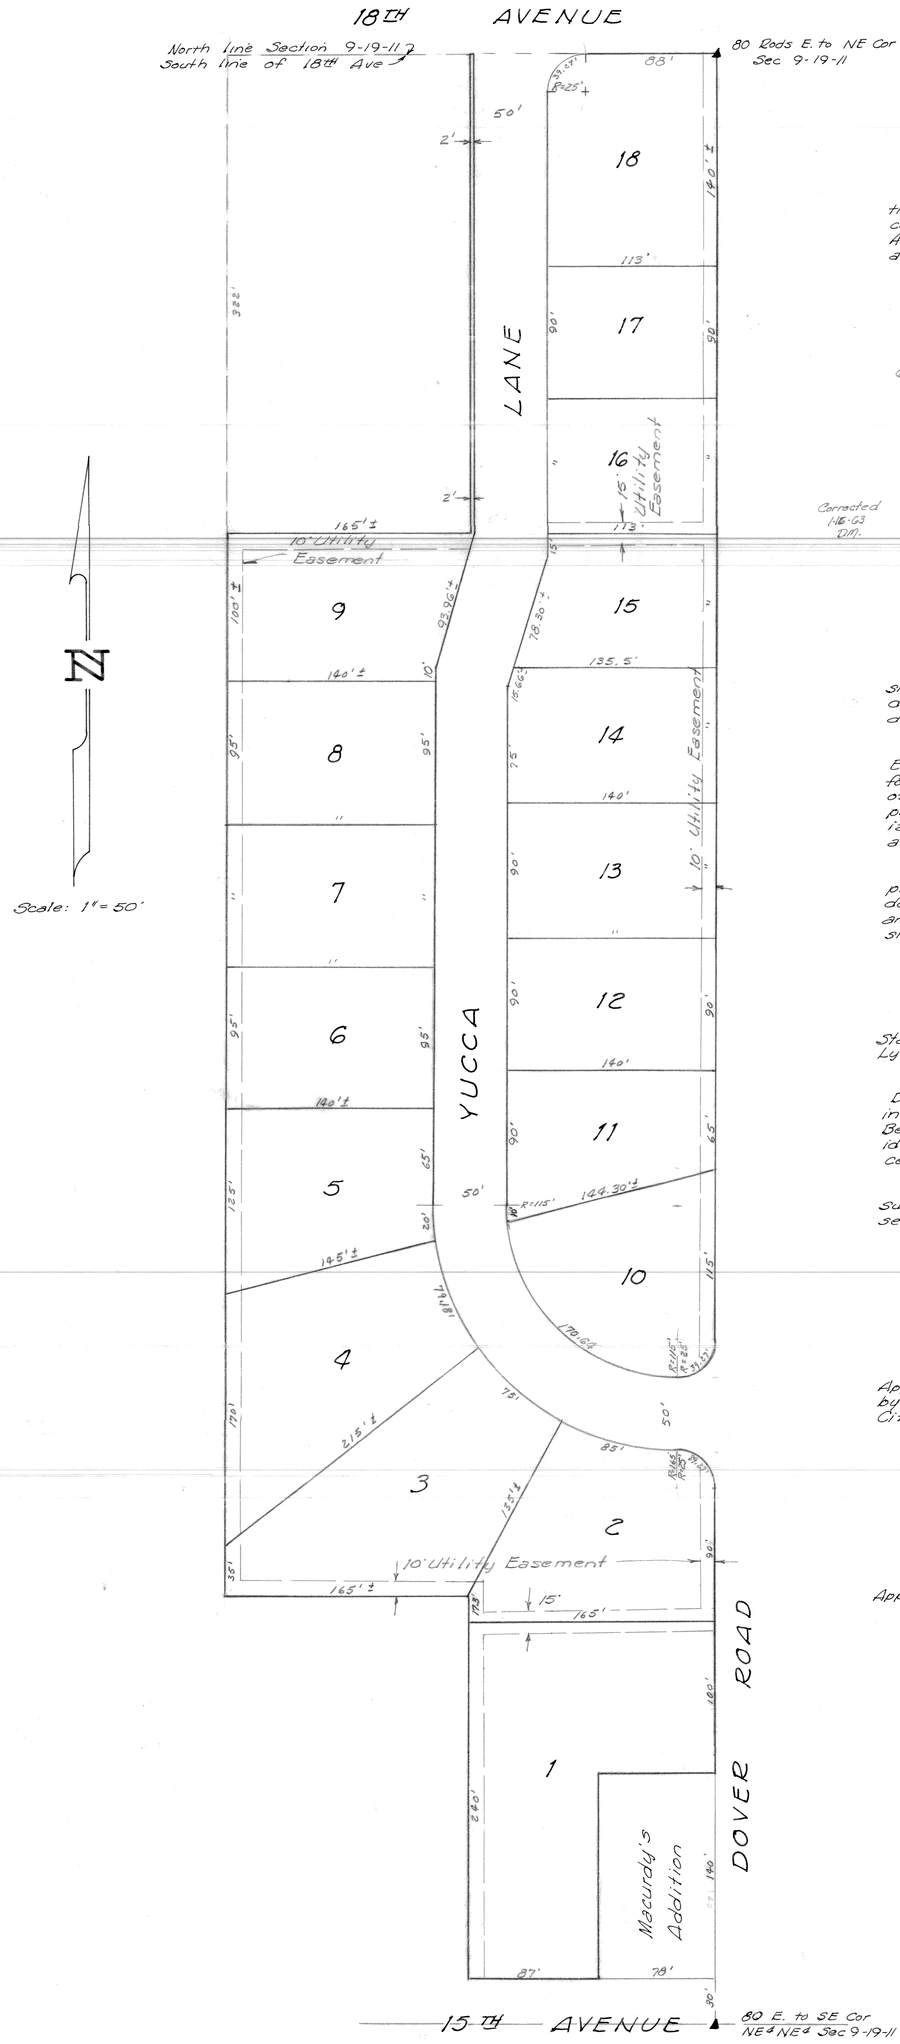


I, Betty Mendenhall, do hereby certify that the plat shown hereon is a true and correct plat of the MENDENHALL ADDITION to the City of Emporia, Kansas and being a tract described as follows:

Beginning at a point 80 Rods west and 170 feet north of the southeast corner of the Northeast Quarter (NE4) of the Northeast Quarter (NE4) of Section 9, Township 19 South, Range 11 East of the 6th P.M., thence North 69.7± 80 Rods to the north line of said section 9, and a point 80 Rods west of the Northeast corner of the said NE4 NE4 Sec. 9, thence West 10 5 Rods, along the north line of Sec. 9, thence South 322 feet thence West 165 feet more or less, parallel to the north line of said section to a point on a line 90 Rods west of the east line of said section, thence South on the before described line to a point 287.3 feet north of the south line of NE4 NE4 Sec. 9, thence East 10 5 Rods, thence South 287.3 feet to said south line, thence East 87 feet to a point 80 Rods and 78 feet west of SE corner said NE4 NE4 Sec. 9, said point being the SW corner of Macurdy's Addition, thence North 170 feet, thence East 78 feet to the point of beginning

Corrected 1-16-63 DM.

The streets, avenues, roads, and lanes shown on this plat and not heretofore dedicated to public use are hereby so dedicated.

The strips of land marked "Utility Easements" hereon are hereby dedicated for the location, construction, and maintenance of conduits, water lines, gas and sewer pipes, poles and wires by properly authorized Public Utilities companies, City forces and authorized contractors.

The portions of land shown on this plat which have been previously platted do hereby lose all previous identities and are to be described hereafter as shown on this plat.

Betty Mendenhall

State of Kansas
Lyon County

Be it known on this 11th day of December, 1961, before me, a Notary Public, in and for said county and state, came Betty Mendenhall, known to me to be the identical person who executed the above certificate and acknowledged the same.

In witness where of I have hereunto subscribed my name and affixed my official seal, the day and year last above written.

My commission expires: April 18, 1965

[signature]
Notary Public

Approved this 11th day of December, 1961, by the City Planning Commission of the City of Emporia, Kansas.

[signature]
Chairman of the City Planning Commission

Approved this 20th day of December, 1961

Grover J. Piper
Mayor of Emporia, Kansas

[signature]
Commissioner of Emporia, Kansas

Joe J. Morris
Commissioner of Emporia, Kansas

Geo. L. Allred
City Attorney, Emporia, Kansas

X 9403
9-19-11

STATE OF KANSAS, LYON COUNTY } ss
Filed and recorded this 29 day of Dec 1961 at 11:45 o'clock A.M. and duly recorded in Vol. 3 of Plats page 67
[signature] Register of Deeds
By _____ Deputy