PLAT OF
MORRIS ADDITION
TO
EMPORIA KANSAS

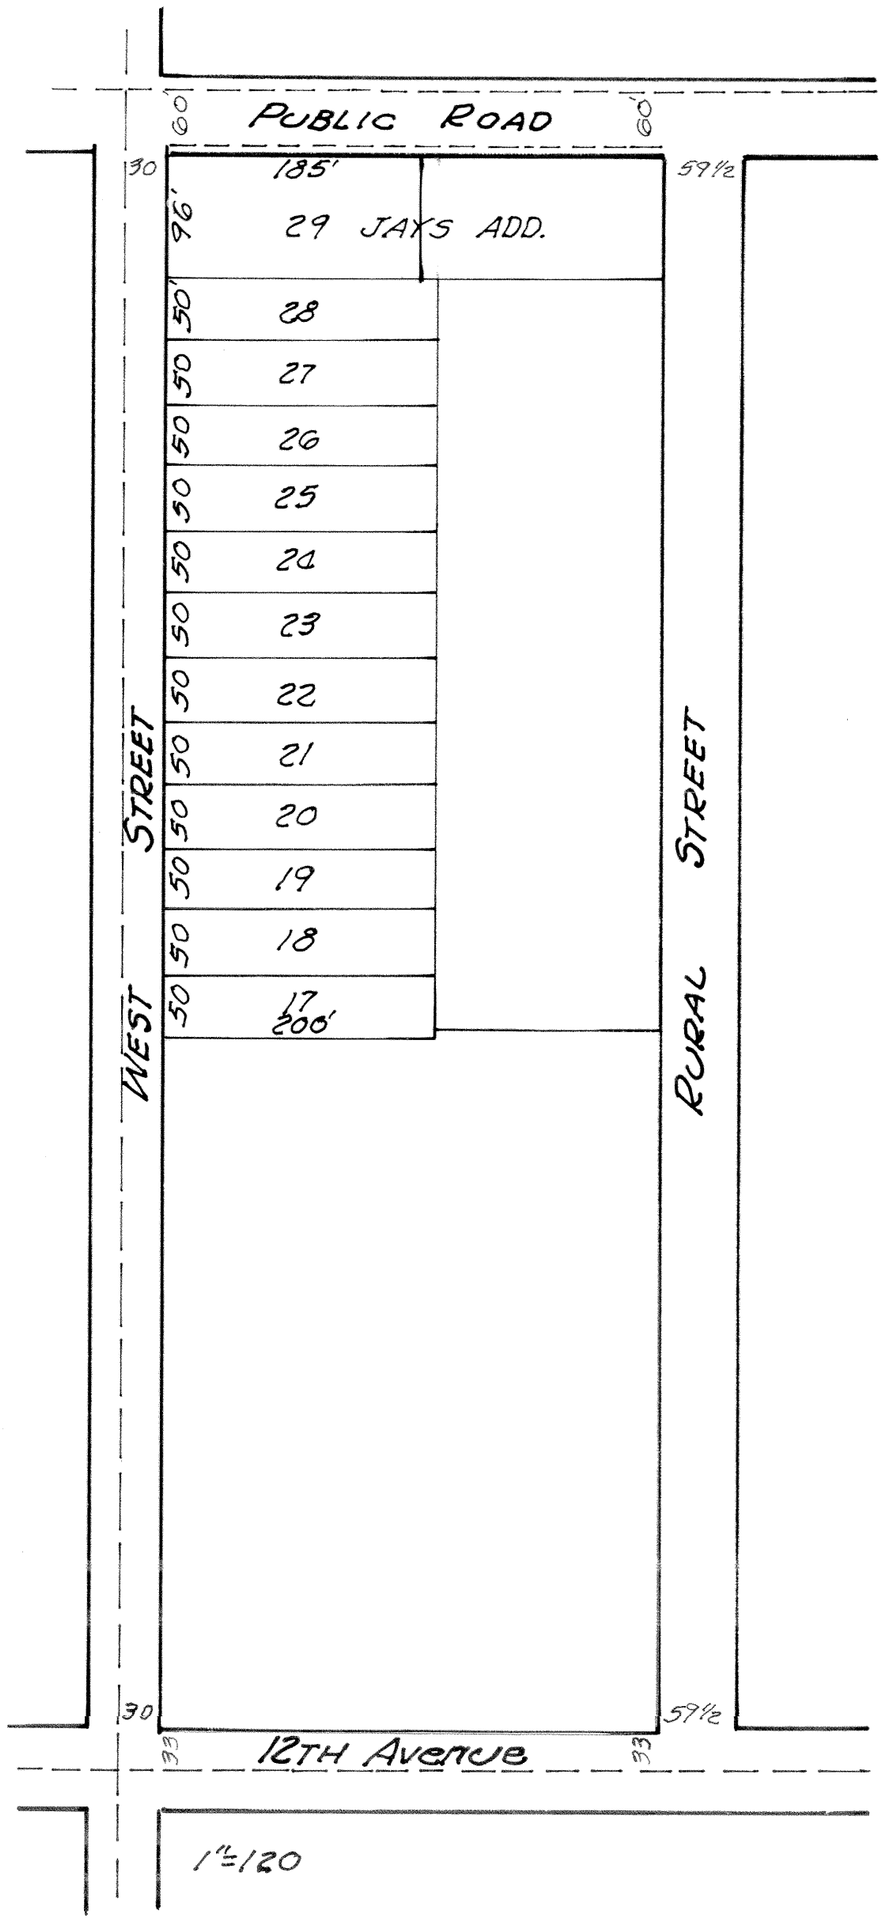

I R.O Morris, a single man of Lyon County Kansas and the owner of the following described tract do hereby certify that the accompanying Plat is a true and correct Plat of Morris Addition to the City of Emporia, Lyon County Kansas; that the same correctly sets forth the lots in said addition by their numbers and their length and width and that the said addition is located in the Northwest Quarter of Section Ten (10) in Twp. Nineteen (19) Range Eleven (11) East in said County and described as follows to wit:

Commencing at the Southwest corner of Lot 29 in Jays Addition to the said City of Emporia as shown upon the plat of said Jays Addition recorded in Book One of Plats at page 31 of the records of the Register of Deeds of said County and running South from said S.W corner a distance of Six Hundred (600) feet; thence East Two Hundred (200) feet; thence North Six Hundred (600) feet; thence West Two Hundred (200) feet to the place of beginning.

In Witness Whereof I have hereunto set my hand this 5th day of May A.D. 1913.

Signed R.O. Morris

State of Kansas, Lyon County ss

Be it remembered that on this 5th day of May A.D 1913 before me the undersigned a Notary Public in and for said County and State came R.O. Morris, a single man, to me, personally known to be the same person who executed the foregoing Plat and duly acknowledged the execution of the same.

Witness my hand and Notarial Seal on the day and year last above written.

My Commission Expires 9th day of Aug. 1915

Robt. L. Jones
Notary Public

(Seal)

State of Kansas ss
County of Lyon

This instrument was filed for record on the 5th day of May A.D. 1913 at 2:00 O'clock P.M and duly recorded in Book 4 of Plats at page 11.

Witness my hand and Official Seal.

Sarah Edwards
Register of Deeds

Dot F Koontz
Deputy