THE SAM PERDARIS ADDITION
TO
THE CITY OF EMPORIA

Being a tract of land described as follows; Commencing at a point 660 feet North and 528 feet East of the SW corner of the SE quarter of Sec. 11-19-11; thence East 660 feet; thence North 330 feet; thence West 660 feet; thence South to the place of beginning.

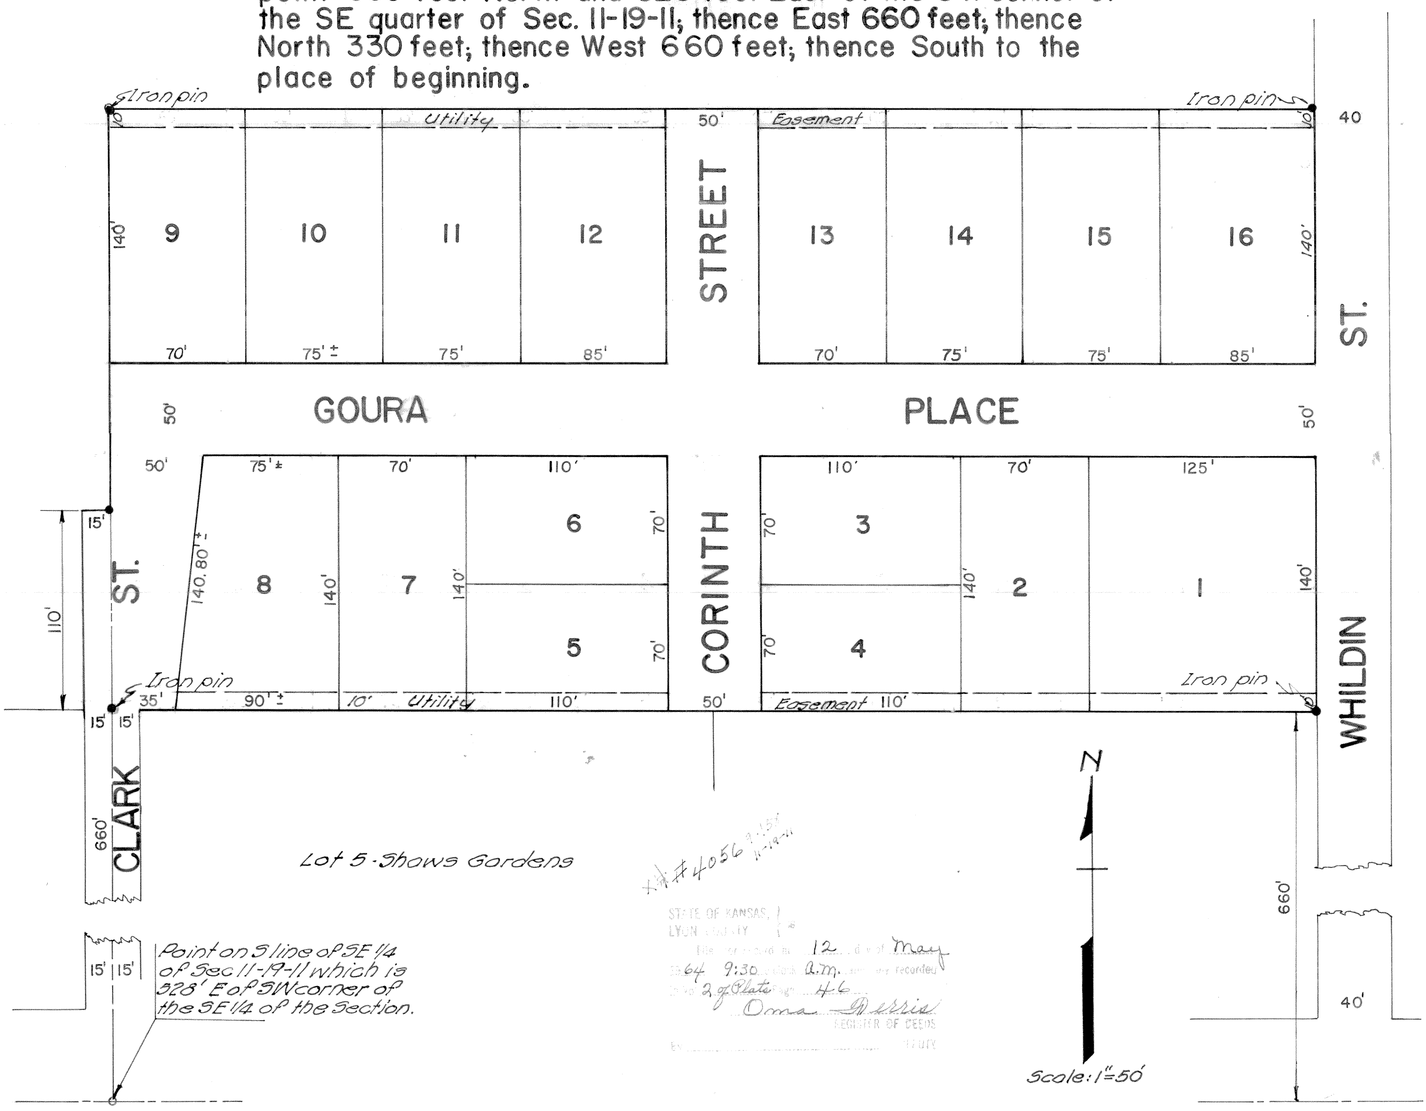

STATE OF KANSAS, LYON COUNTY
Filed for record the 12 day of May 1964 9:30 a.m. and recorded in 2 of Plats page 46
Oma Derris
REGISTER OF DEEDS

We, Sotereos P. Perdaris and wife Florence B. Perdaris owners of the following described tract: "Commencing at a point 660 feet North and 528 feet East of the Southwest corner of the Southeast quarter of Section 11 Township 19 South Range 11 East of the 6th Principal Meridian; thence East 660 feet; thence North 330 feet; thence West 660 feet; thence South to the place of beginning." do hereby certify that the above plat is a true and correct Plat of "The Sam Perdaris Addition to the City of Emporia" and that the streets shown thereon are dedicated for public use forever and that it also shows, by numbers, the lots intended for sale.

In Witness Whereof we have hereunto set our hands this 12th day of December A.D. 1963.

Sotereos P. Perdaris

Mrs Florence B. Perdaris

State of Kansas ss
Lyon County

Be it remembered that on this 12th day of December A.D. 1963, before me, the undersigned, a Notary Public in and for said County and State, came Sotereos P. Perdaris and Florence B. Perdaris his wife, personally known to me to be the same persons who executed the foregoing instrument of writing and duly acknowledged the same.

In Testinony Whereof I hereunto set my hand and affix my Notarial Seal the day and year last above written.

My Commission Expires April 19, 1966

Elma F. Keeny
Notary Public

Approved this 5th day of February 1964

Joe J. Morris
Mayor - City of Emporia, Kansas

J. F. Marlett
Commissioner - Emporia, Kansas

John G. Atherton
Commissioner - Emporia, Kansas

Geo. L. Allred
City Attorney - Emporia, Kansas.

Approved this 13th day of January 1964 by the City Planning Commission of the City of Emporia, Kansas.

LaMar Markowitz
Chairman, City Planning Commission