PORTERFIELD'S SUBDIVISION

OF THE

SE1/4 OF SE1/4 OF SEC. 8-19-11

LYON COUNTY, KAN.

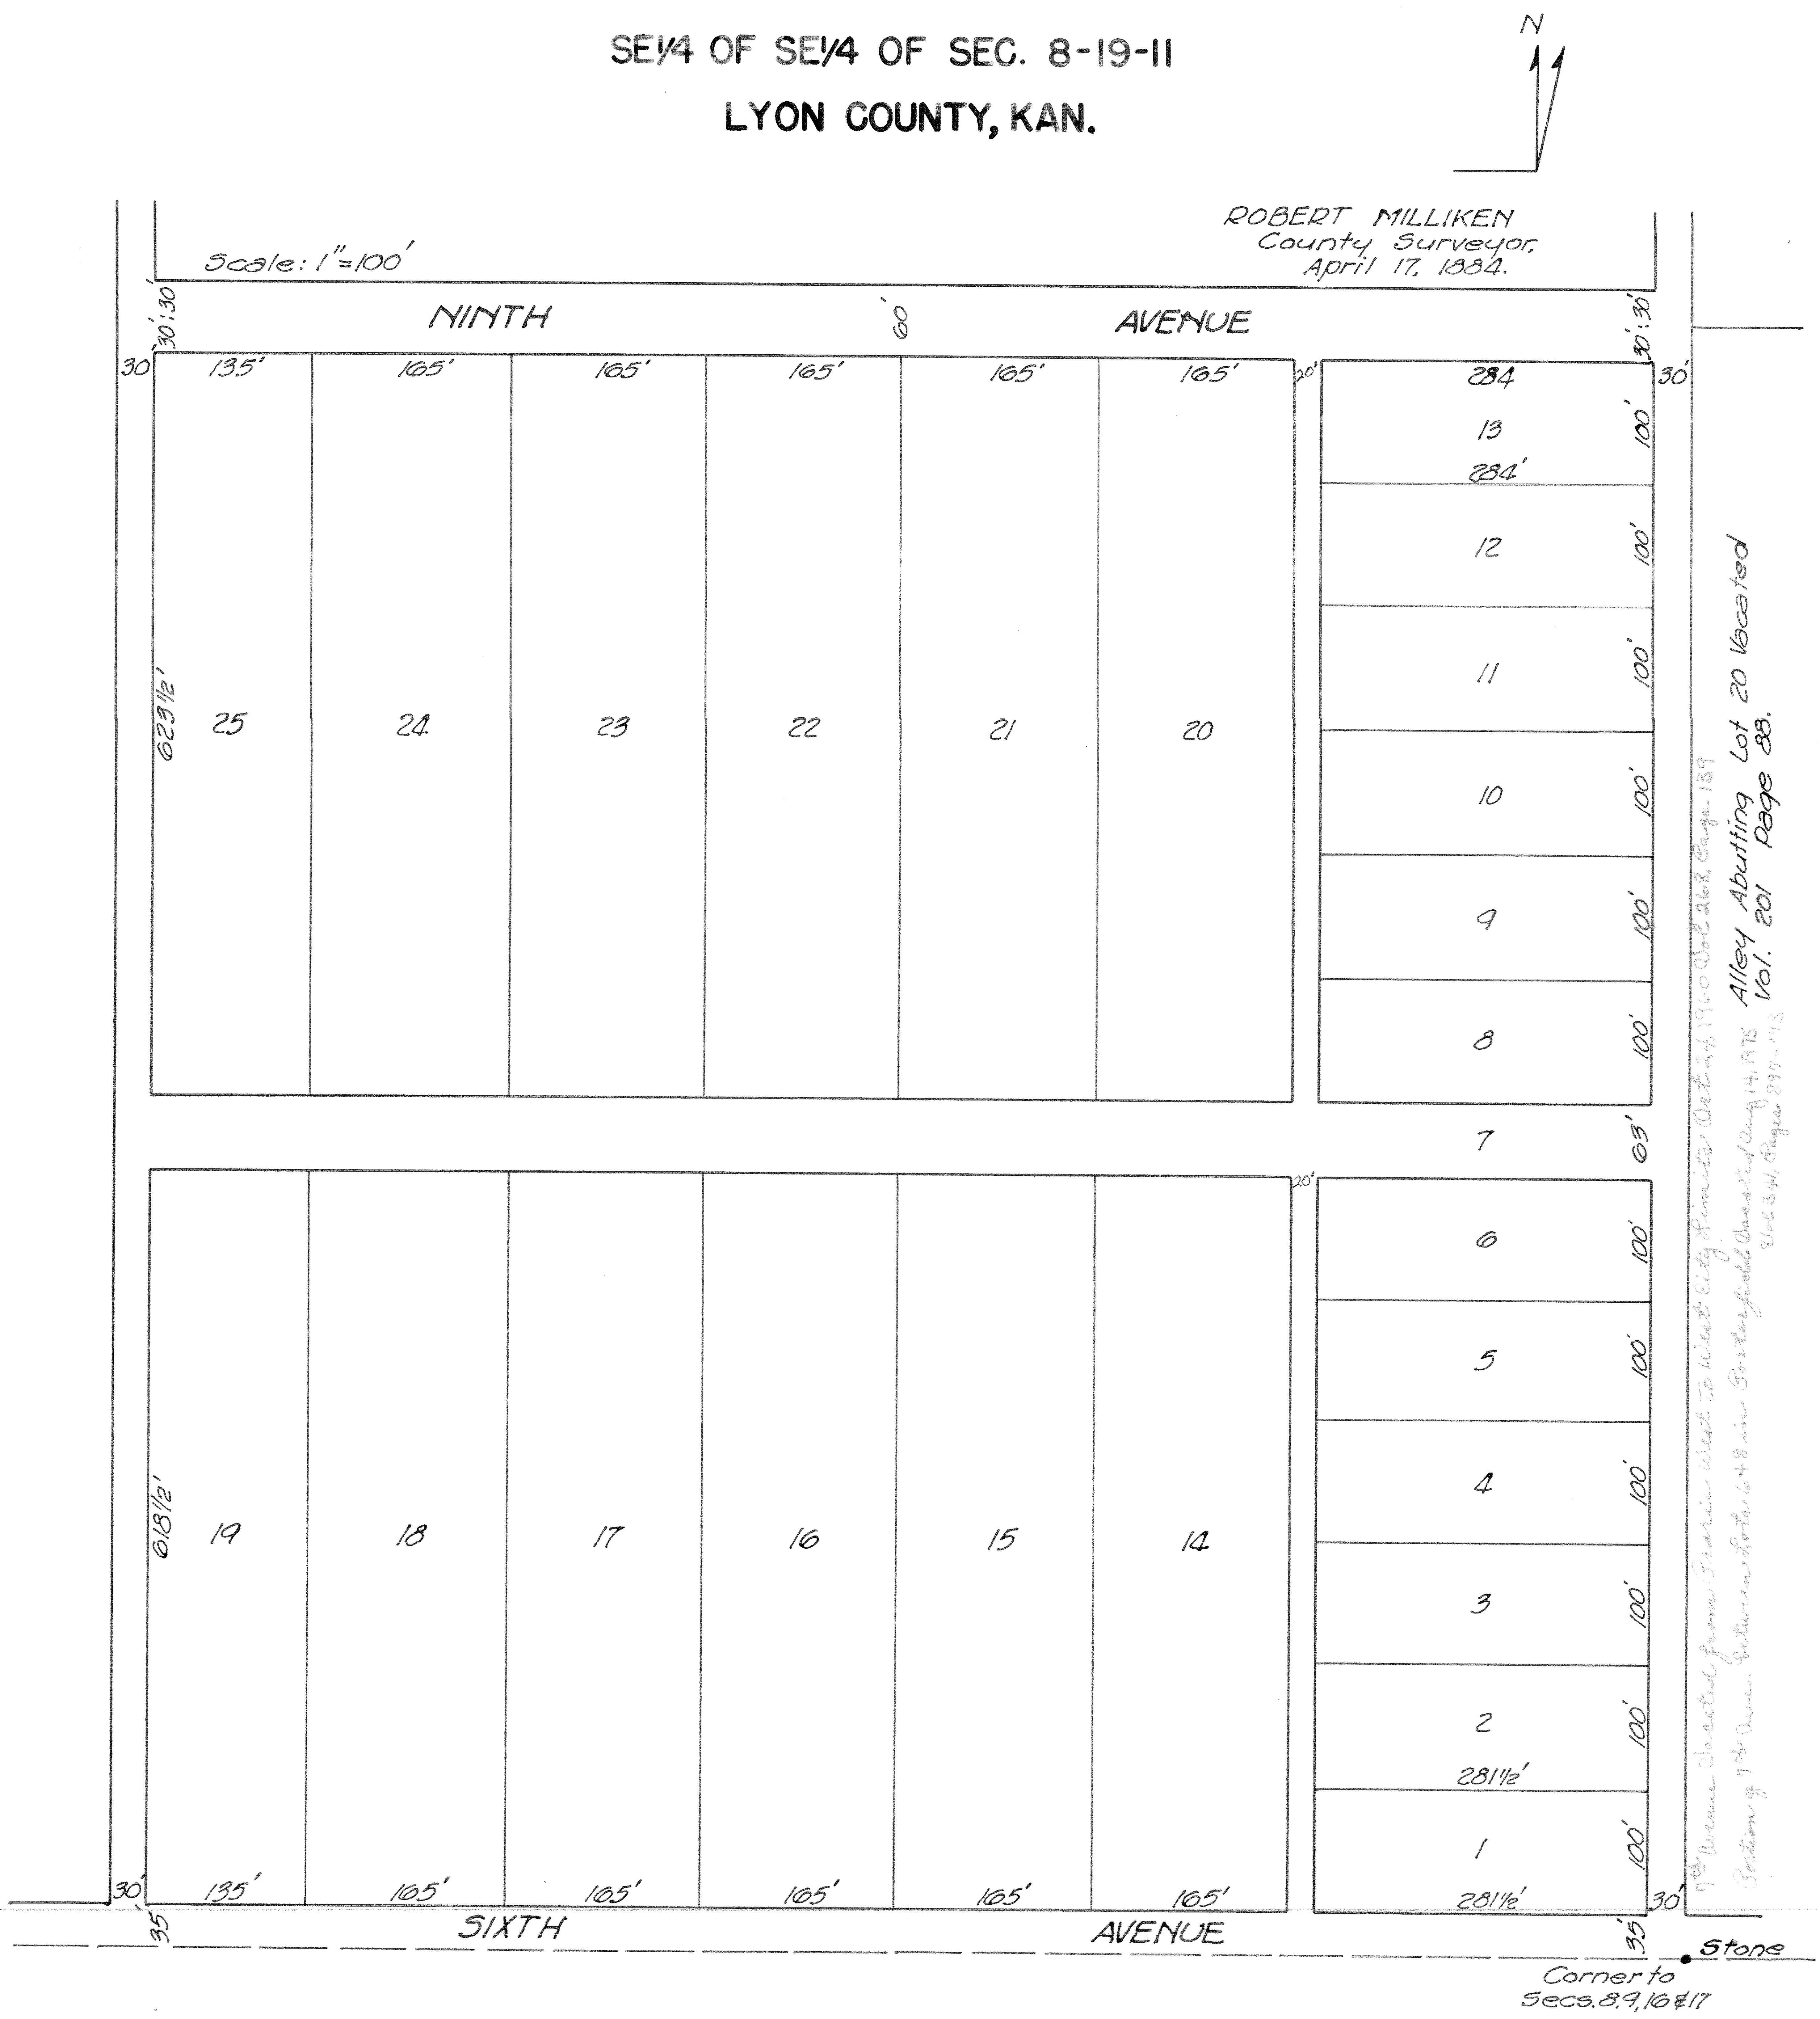

I, J.C. Porterfield, do hereby certify that the map or plat to which this certificate is attached is an accurate map or plat of Porterfield's Subdivision of the SE1/4 of the SE1/4 of Sec. 8-19-11, Lyon County, Kans. and that the said map or plat correctly and accurately describes all the streets and alleys in the same intended for public uses by their boundaries, course and extent and also that the said map or plat accurately describes all lots and blocks intended for sale therein by number and their precise length and width and hereby convey and dedicate to public use and purposes forever the streets and alleys in said map or plat described.

In witness whereof I have hereunto set my hand and seal this Twenty fourth day of March A.D. 1884.

J.C. Porterfield (Seal)

State of Kansas
Lyon County

Be it remembered that on the twenty fourth day of March A.D. 1884 before me a Notary Public within and for the County and State aforesaid duly qualified as such came J.C. Porterfield who is personally known to me to be the same person whose name is subscribed to the foregoing statement and as such has duly acknowledged the execution of the same.

In witness whereof I have hereunto set my hand and seal this 24th day of March A.D. 1884.

J. T. Burton
Notary Public.

Filed for record April 24th 1884 at 4 o'clock P.M.
E. Beck, Register of Deeds.
By W. Rees. Deputy.

Redrawn from Original Plat
Feb. 3. 1953.
L.M. Gould, Draftsman.