59-

EXHIBIT "B"

PLAT OF RIDGEPARK ESTATES

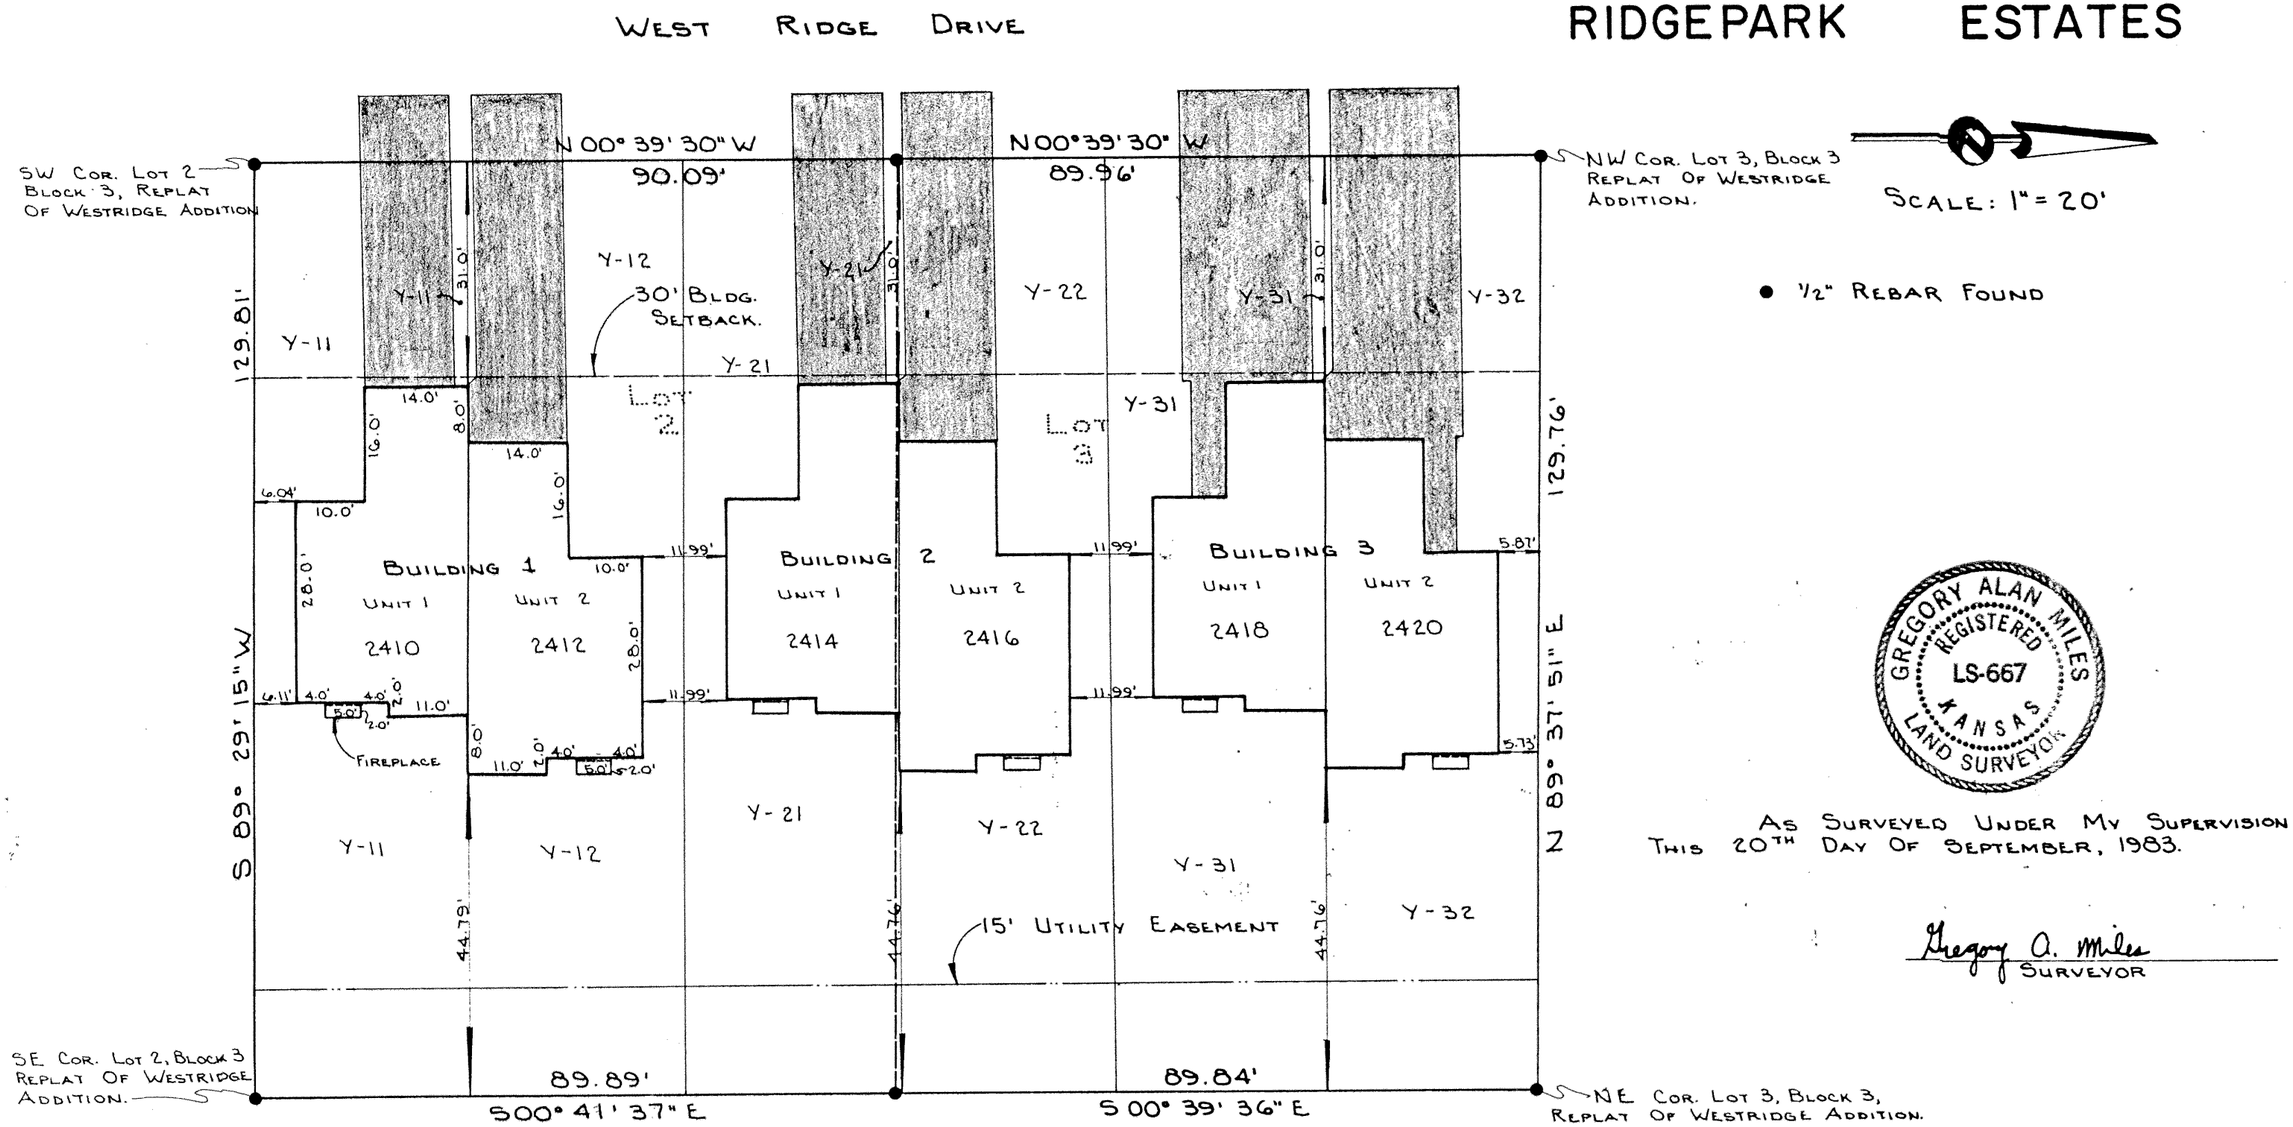

GREGORY ALAN MILES
REGISTERED
LS-667
KANSAS
LAND SURVEYOR

AS SURVEYED UNDER MY SUPERVISION THIS 20TH DAY OF SEPTEMBER, 1983.

Gregory A. Miles
SURVEYOR

STATE OF KANSAS, LYON COUNTY, SS

FILED FOR RECORD THIS 30 DAY OF Sept 1983 AT 3:00 O'CLOCK P M. AND DULY RECORDED IN VOL 50 of plats PAGE 59-B & Slide # 123-A

Irene Burris REGISTER OF DEEDS

DEPUTY

REGISTER OF DEEDS SEAL LYON COUNTY, KANSAS

LOTS 2 & 3, BLOCK 3 REPLAT OF WESTRIDGE ADDITION

MILES Engineering & Surveying, P.A.

PROJ.	83-268
DATE	9-22-83
BY:	P.J.
SHT. 1	OF 8