PLAT OF
ROBINSON'S SUBDIVISION
OF
Lots A & B of WOODLAND PARK

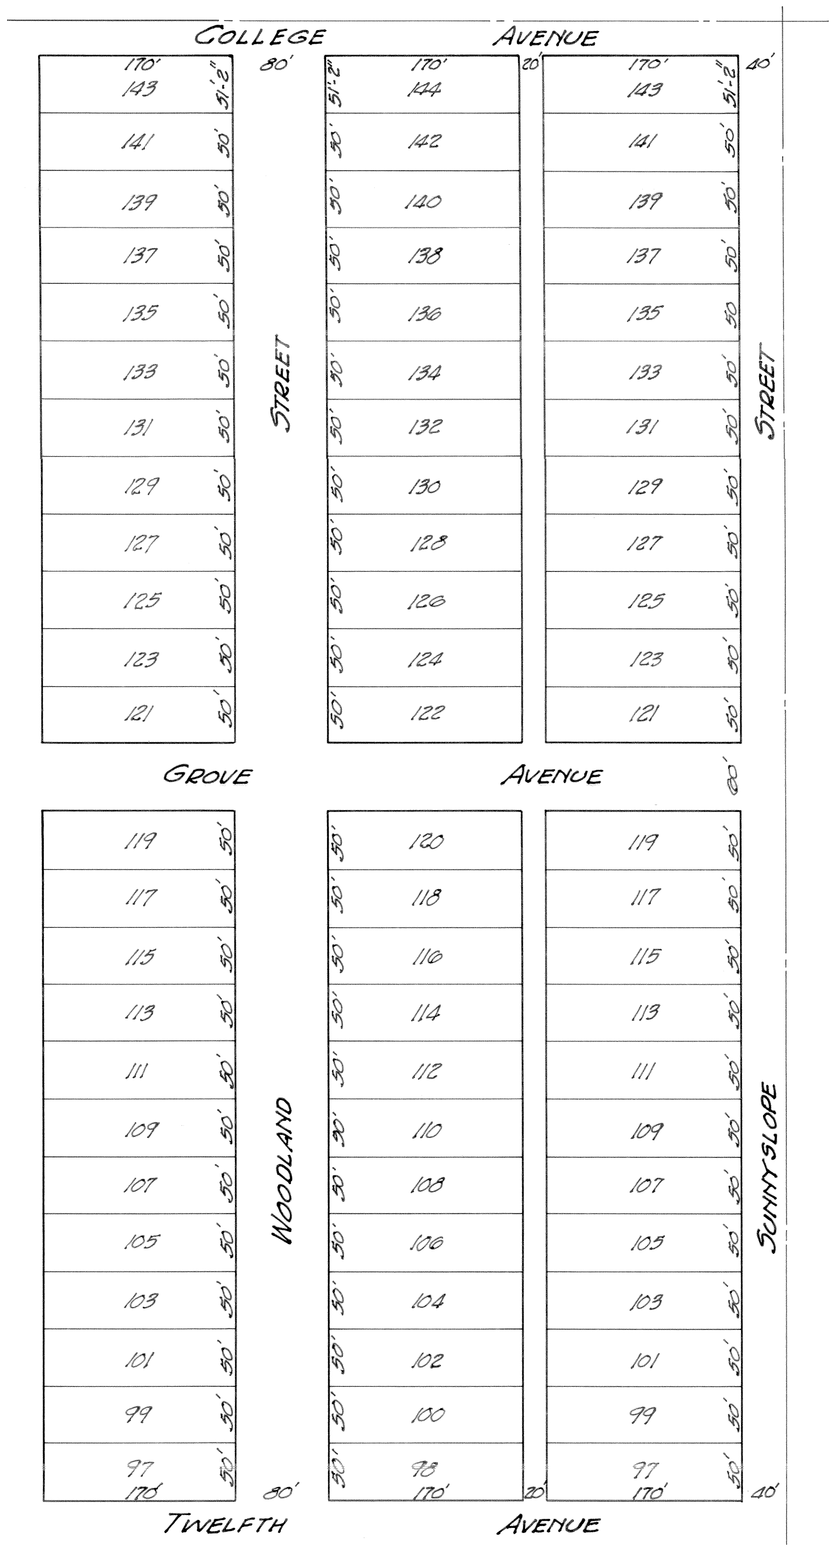

State of Kansas ss
County of Lyon

We, G.G. Robinson and Inez L. Robinson, his wife, hereby certify that the Plat, of which this certificate is made a part, is a correct Map or Plat of Robinson's Subdivision of Lots A & B of Woodland Park, and we further certify this Plat accurately sets forth and describes all Streets and Alleys within such Subdivision by their boundaries and dimensions. Also all Lots or Parcels of ground designed or intended for sale by their boundaries and dimensions as well as by their numbers. And we do hereby dedicate all Streets and Alleys to public use forever. Witness our hands this 7th day of July A.D. 1903.

George G. Robinson
Inez L. Robinson

State of Kansas ss
Lyon County

Be it remembered that on this 7th day of July A.D. 1903 personally appeared before Chas. N. Riggs a Notary Public in and for said County and State G.G. Robinson (George G.) and Inez L. Robinson his wife personally known to me to be the same persons who executed the foregoing instrument and who have duly acknowledged the execution of the same.

Witness my hand and Official Seal.

Chas. N. Riggs
My Comm. Expires March 5, 1905. Notary Public

Filed for record July 8th, 1903
at 11:15 A.M.
R.M. Jones, Register of Deeds,
By Mary E. Lewis, Deputy

From the desk of
ILENE BURRIS
REgister of Deeds
Original Plat calls Grove Ave
"PARK AVE"

Redrawn from Old Plat
February 20, 1959
L.M. Gould, Draftsman.