DAVID TAYLOR'S FIRST SUBDIVISION

Description

Commencing at a point 1165 feet West of the South 1/4 corner of Sec. 9 T19S R11E of the 6th PM in Lyon County, Kansas;
Thence running North 1328 feet,
" " West 165 "
" " South 1328 "
" " East 165 "

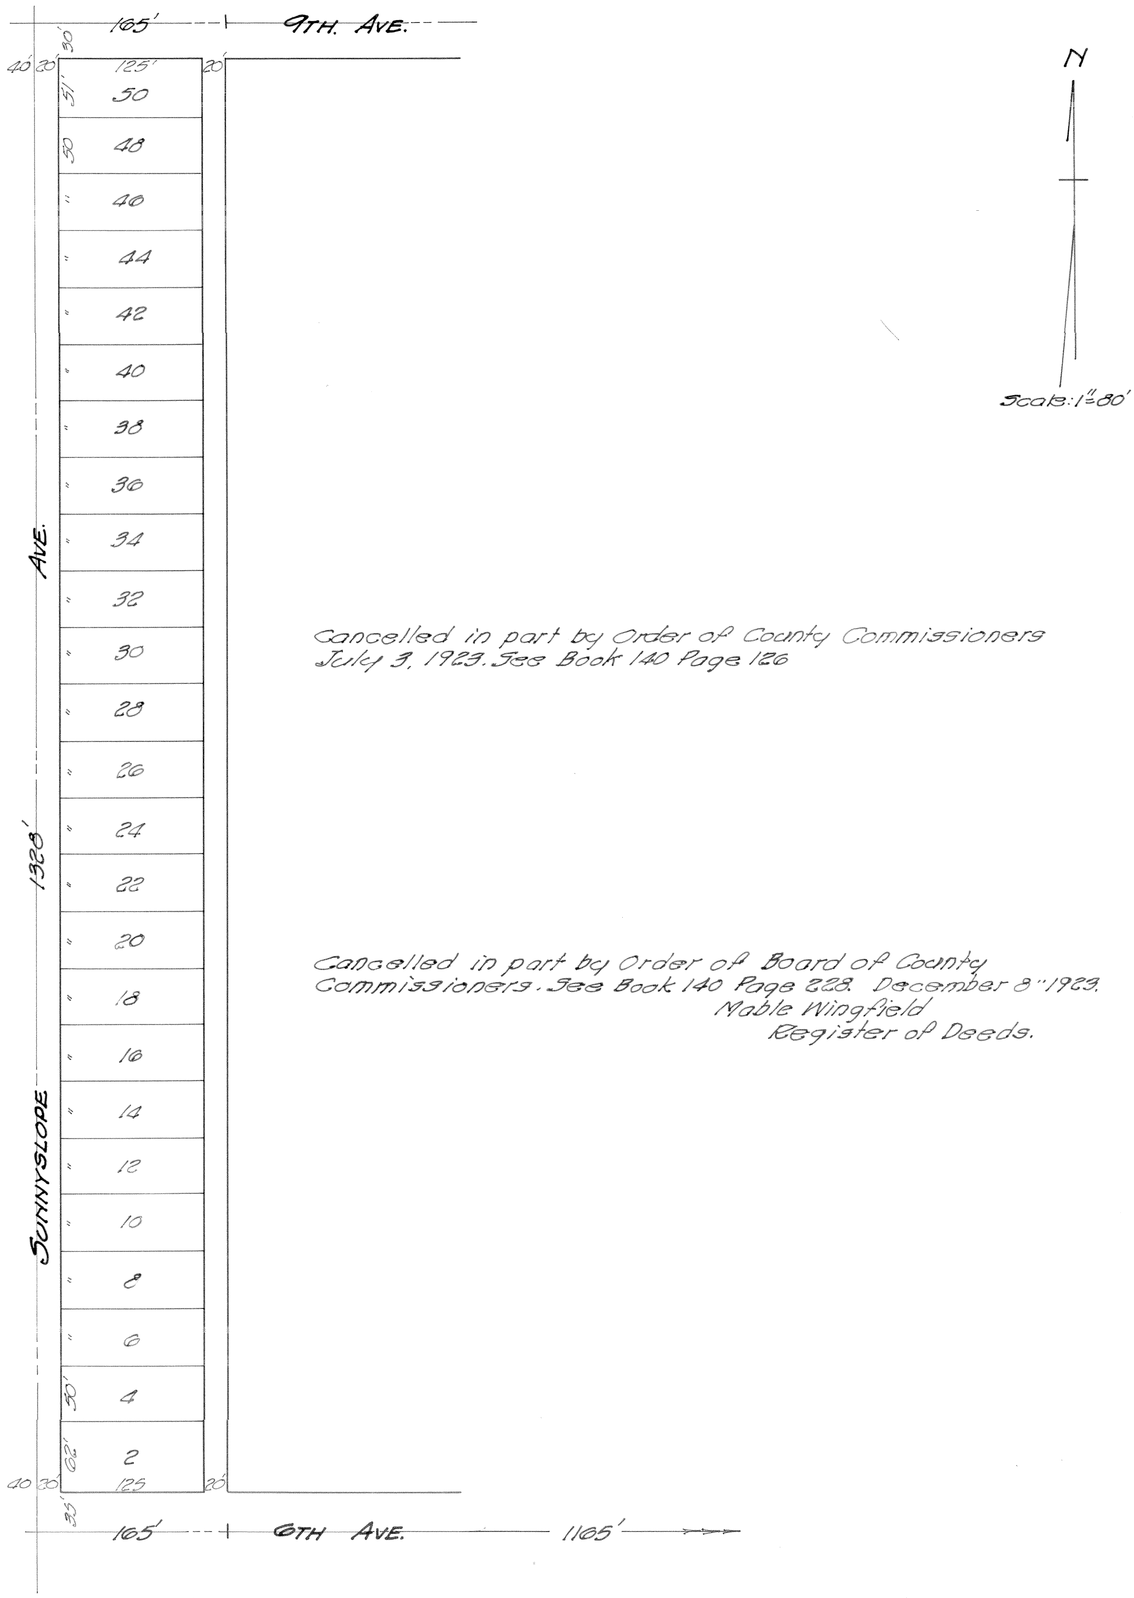

Cancelled in part by Order of County Commissioners July 3, 1923. See Book 140 Page 126

Cancelled in part by Order of Board of County Commissioners. See Book 140 Page 228. December 8" 1923.
Mable Wingfield
Register of Deeds.

I, David Taylor, a widower, owner of above described and platted land, do hereby certify that the above is a true and correct plat of David Taylors First Subdivision of a part of the Southeast Quarter (1/4) of the Southwst Quarter (1/4) of Section Nine (9) Township Nineteen (19) Range Eleven (11) in Lyon County, Kansas and that the same accurately sets forth and describes; 1st, all Streets and Avenues in same intended for public use, by their boundaries, course and extent, and I hereby convey and dedicate said streets to public use forever; 2nd All lots intended for sale therein by their numbers and by their precise length and width.

Dated April 8th, 1905. David Taylor

State of Kansas
Lyon County SS

Be it remembered that on this 8th day of April 1905 before me the undersigned a Notary Public in and for County and State aforesaid came David Taylor who is personally known to me to be the same person who executed the above instrument in writing and has duly acknowledged the execution of the same.

In testimony whereof I have hereunto set my hand and affixed my Notarial Seal, the day and year last above written.

(Term Expires Jan. 23" 1907) T.R. Shepherd, Notary Public.

State of Kansas
Lyon County SS.

Filed for record, month Apr. day 8" 1905, 2 o'clock P.M. and duly recorded Vol. 3, Plats, Page 38. R.M. Jones Reg. Deeds.
By Mary Lewis, Deputy

Redrawn from Old Plat
March 12 1959.
L.M. Gould. Draftsman.