VICKEY SUE ADDITION

To The City of Emporia, Kansas.

Being a Subdivision of a part of the NE quarter of the SE quarter of Section 15-19-11.

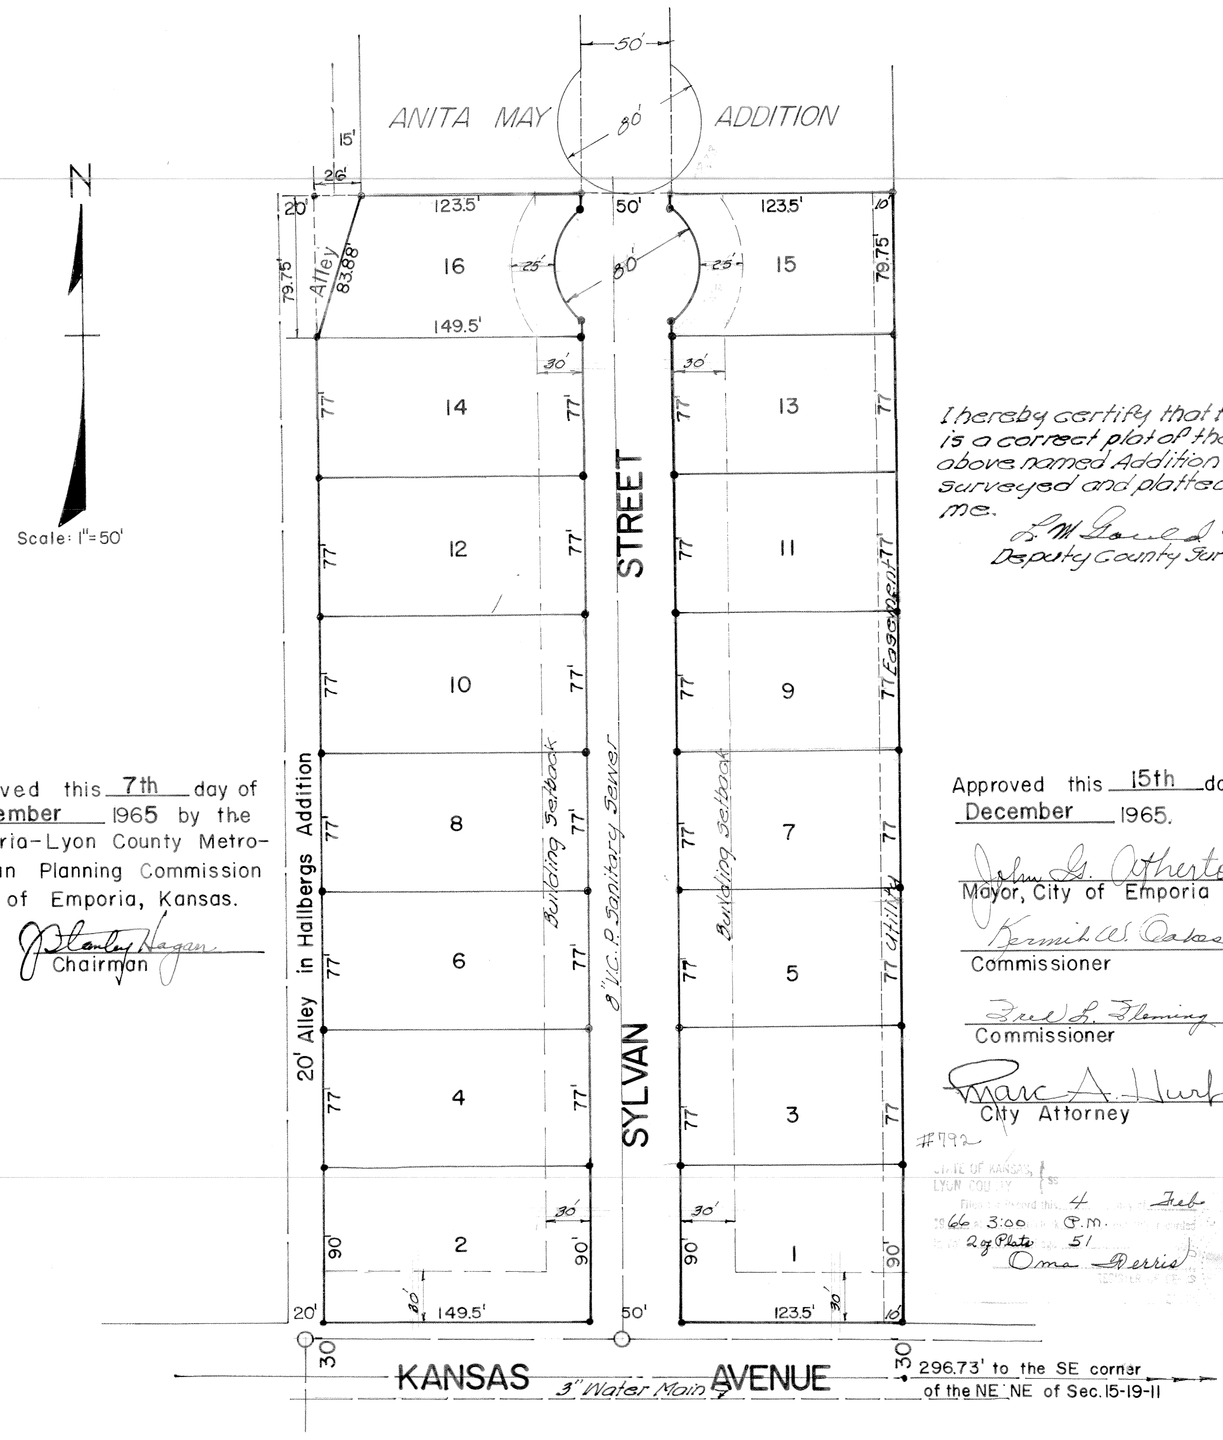

I hereby certify that this is a correct plat of the above named Addition as surveyed and platted by me.

L. M. Gould 8-6-64
Deputy County Surveyor.

Approved this 7th day of December 1965 by the Emporia-Lyon County Metropolitan Planning Commission City of Emporia, Kansas.

Stanley Hagan
Chairman

Approved this 15th day of December 1965.

John S. Atherton
Mayor, City of Emporia

Kermit W. Oakes
Commissioner

Earl B. Fleming
Commissioner

Marc A. Hurt
City Attorney

#792
STATE OF KANSAS, LYON COUNTY, SS
Filed for Record this 4 day of Feb 1966 at 3:00 P.M. and recorded in Book 2 of Plats page 51
Oma Perris

We, Robert L. Williams and Ella Johanne Williams do hereby certify that the accompanying Plat is a true and correct Plat of the Vickey Sue Addition to the City of Emporia, Kans. and that we are the owners of the following described tract upon which this Addition is platted: Beginning at a point 296.73 feet west and 30 feet north of the SE corner of the NE quarter of the SE quarter of Section 15-19-11; thence running west a distance of 323 feet; thence running north along the east line of Hallbergs Addition a distance of 631.75 feet; thence east a distance of 323 feet; thence south 631.75 feet to the place of beginning and being that tract of land described on Page 307 of Book 203 of Deeds: Also that all Streets, Easements and Alleys are dedicated for public use forever and that the lots for sale are designated by number and their respective lengths and widths.

Witness our hands this 13th day of July A.D. 1964.

Robert L. Williams
Ella Johanne Williams.

State of Kansas
Lyon County

Be it known that on this 13th day of July 1964, before me, a Notary Public in and for said County and State, came Robert L. Williams and Ella Johanne Williams known to me to be the identical persons who executed the above certificate and duly acknowledged the same.

In witness whereof I have hereunto subscribed my name and affixed my Official Seal, on the day and year last above written.

My commission expires April 19, 1966

Elma F. Keeny
Notary Public